Plat B Slide 31 B

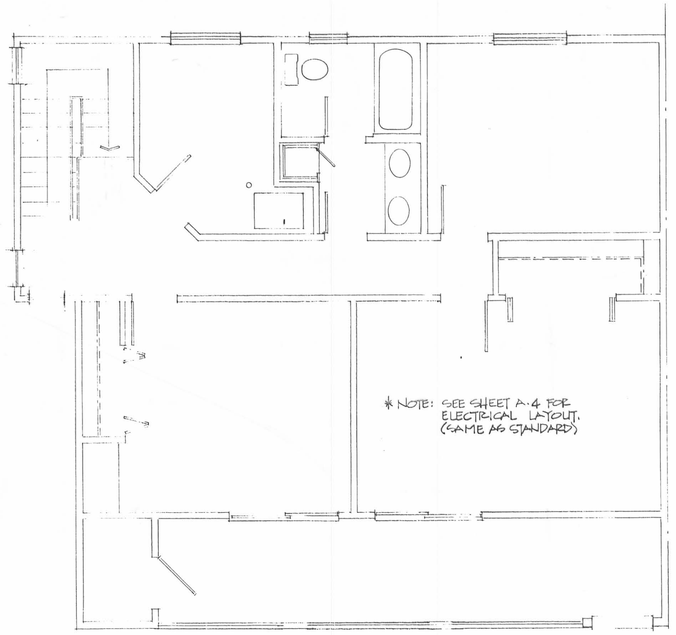

SECOND FLOOR ELECTRICAL PLAN

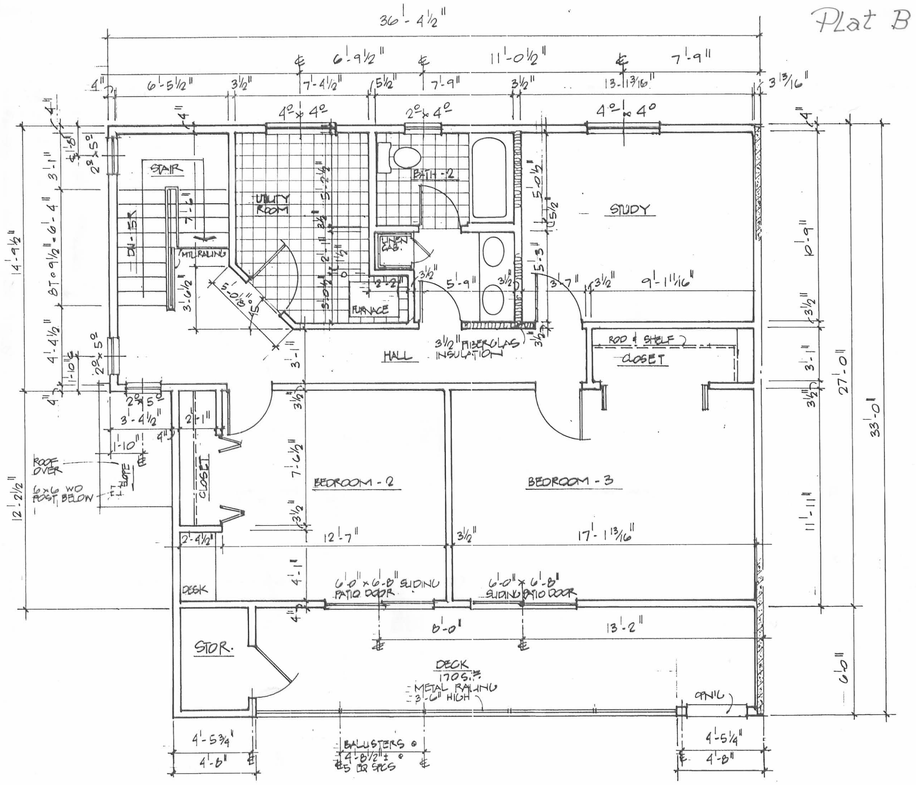

SECOND FLOOR PLAN
GROSS AREA: 969 S.F. 1/4"=1'-0"

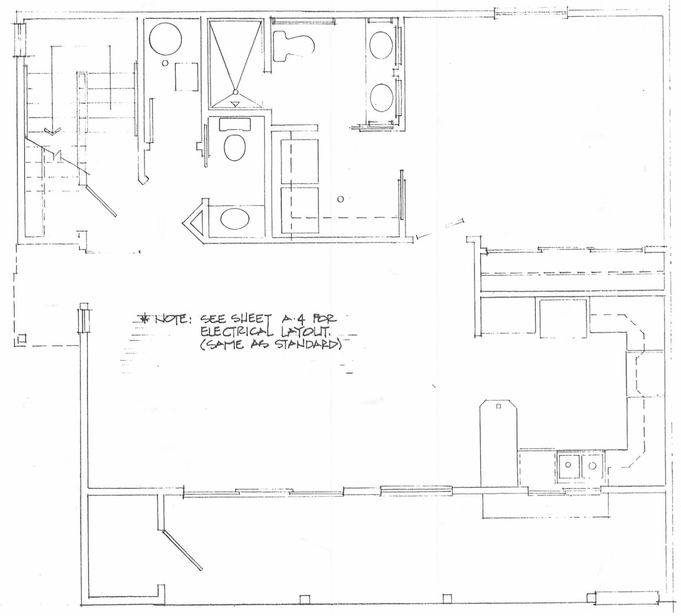

FIRST FLOOR ELECTRICAL PLAN

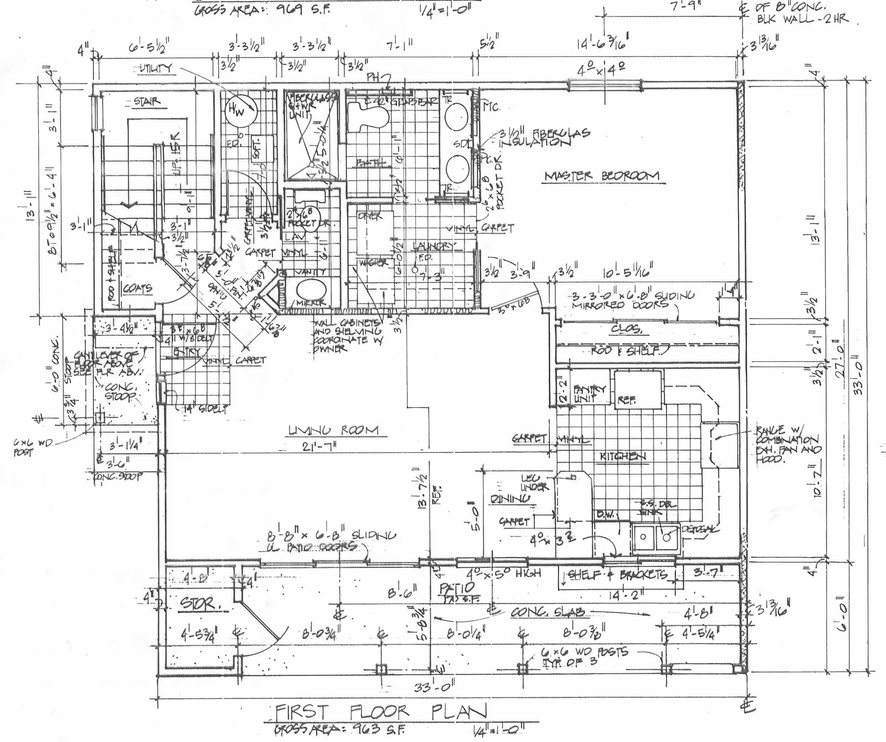

FIRST FLOOR PLAN
GROSS AREA: 963 S.F. 1/4"=1'-0"

TOTAL GROSS AREA
FIRST FLR - 963 S.F.
SECOND FLR - 969 S.F.
1932 S.F.

NOTE: DOES NOT INCLUDE DECK OR PATIO AREAS

STATE OF OHIO
JAMES S. LUCKINO
6319
REGISTERED ARCHITECT

Project Status
- Schematic Design
- Design Development
- Construction Documents
- Bid Documents
- Revisions

Date 7-14-97

Sheet Title
3 BEDROOM UNIT PLAN AND ELECTRICAL PLAN

Project Title
Harbourside
LAGOON

"The Place for All Seasons"
241 Chase Ave. • P.O. Box 1009
Russells Point, OH 43348
(937) 843-3016

ARCHATÄS
a professional design company
6797 N. HIGH STREET, SUITE 129
WORTHINGTON, OHIO 43085-2533
TEL 614-885-0600 FAX 614-885-1221

Reference Sheet
A6
Sheet of

J-294

J-294

ATLAS BLUEPRINT 567598

All drawings and written material appearing herein constitute the original and unpublished work of the Architect and the same may not be duplicated, altered, used, or disclosed without the prior written consent of the Architect