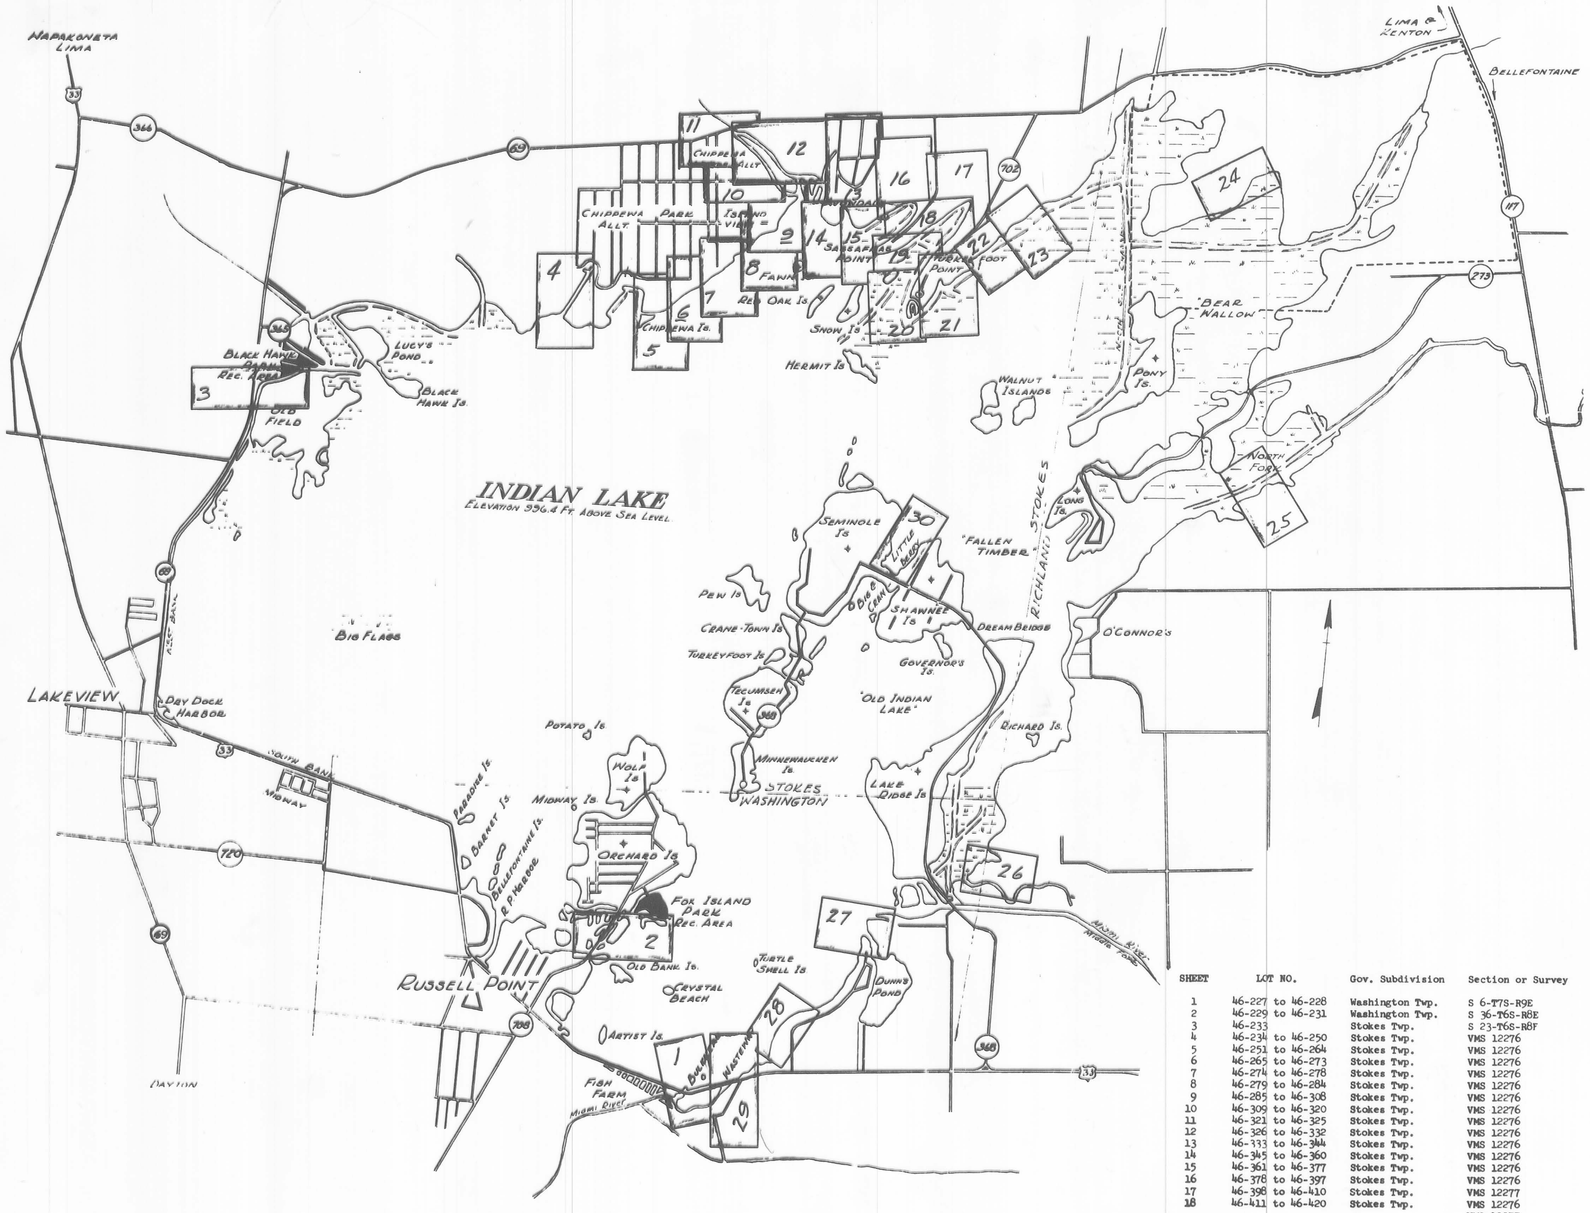

AREAS		Pub. Use	Lots	Total
Richland Twp.	VMS-9963	.0000	.2447	.2447
	VMS-12277	.0000	2.5912	2.5912
	VMS-13393	.000	5.2428	5.2428
Washington Twp.	Sec. 6	.0336	3.3070	3.3406
	Sec. 36	.0000	.1370	.1370
	VMS-9926			
	9946			
	10121	.0624	2.7714	2.8338
Stokes Twp.	Sec. 23	.000	.0190	.0190
	VMS-12276	.1208	14.8941	15.0149
	VMS-12277	.1621	5.2066	5.3687
		.3789	34.4138	34.7927

SHEET	LOT NO.	Gov. Subdivision	Section or Survey
1	46-227 to 46-228	Washington Twp.	S 6-T7S-R9E
2	46-229 to 46-231	Washington Twp.	S 36-T6S-R8E
3	46-233	Stokes Twp.	S 23-T6S-R8E
4	46-234 to 46-250	Stokes Twp.	VMS 12276
5	46-251 to 46-264	Stokes Twp.	VMS 12276
6	46-265 to 46-273	Stokes Twp.	VMS 12276
7	46-274 to 46-278	Stokes Twp.	VMS 12276
8	46-279 to 46-284	Stokes Twp.	VMS 12276
9	46-285 to 46-308	Stokes Twp.	VMS 12276
10	46-309 to 46-320	Stokes Twp.	VMS 12276
11	46-321 to 46-325	Stokes Twp.	VMS 12276
12	46-326 to 46-332	Stokes Twp.	VMS 12276
13	46-333 to 46-344	Stokes Twp.	VMS 12276
14	46-345 to 46-360	Stokes Twp.	VMS 12276
15	46-361 to 46-377	Stokes Twp.	VMS 12276
16	46-378 to 46-397	Stokes Twp.	VMS 12276
17	46-398 to 46-410	Stokes Twp.	VMS 12277
18	46-411 to 46-420	Stokes Twp.	VMS 12276 VMS 12277
19	46-421 to 46-433	Stokes Twp.	VMS 12276
20	46-434 to 46-441	Stokes Twp.	VMS 12276
21	46-442 to 46-452	Stokes Twp.	VMS 12276 VMS 12277
22	46-453 to 46-470	Stokes Twp.	VMS 12277
23	46-471 to 46-482	Stokes Twp.	VMS 12277
24	46-483 to 46-486	Richland Twp.	VMS 12277
25	46-487 to 46-489	Richland Twp.	VMS 13393
26	46-490	Richland Twp.	VMS 9968
27	46-491 to 46-498	Washington Twp.	VMS 10121 VMS 9946 VMS 9923
28	46-499 to 46-511	Washington Twp.	VMS 10121 VMS 9946 VMS 9925
29	46-512 to 46-515	Washington Twp.	VMS 9946 S 6-T7S-R9E VMS 9925 VMS 10121
30	46-516	Stokes Twp.	VMS 12276

DEDICATION

STATE OF OHIO

INDIAN LAKE RESERVOIR LANDS NO. 2

Situated in the Townships of Washington, Stokes and Richland, County of Logan, State of Ohio, and being of Section 6, T. 7 S., R. 9 E., Section 36, T. 6 S., R. 8 E., Virginia Military Surveys 9925, 9946 and 10121 of Washington Township, Section 23, T. 6 S., R. 8 E. and Virginia Military Surveys 12276 and 12277 of Stokes Township, and Virginia Military Surveys 9968, 12277 and 13393 of Richland Township, Indian Lake Reservoir lands containing 34.7927 acres of land and being a part of the lands conveyed to the State of Ohio for reservoir purposes.

The undersigned State of Ohio, by Melvin J. Rebholz, Chief of the Division of Parks and Recreation, Department of Natural Resources, by authority of Section 1541.081, Revised Code of Ohio (Ohio Laws Vol. 126, Page 236), hereby certifies that the attached plat correctly represents its Indian Lake Reservoir Lands No. 2, originally acquired as Lewistown Reservoir Lands pursuant to a Resolution of the Ohio General Assembly on May 22, 1851, (49 Ohio Laws 787), a subdivision of lots 46-227 to 46-516 inclusive, does hereby accept this plat of same and dedicate to public use as such all or parts of the roads, boulevards, cul-de-sacs, parks, planting strips, etc. shown herein and not heretofore dedicated, and all existing sewers and public utility uses not shown herein.

The undersigned further agrees that any use or improvements made on this land shall be in conformity with all existing valid zoning, platting, health or other lawful rules and regulations of Logan County, Ohio, for the benefit of the State of Ohio and all other subsequent owners or assigns taking title from, under or through the undersigned.

The dimensions of the lots and streets are shown on the plat in feet and decimals thereof.

IN WITNESS WHEREOF, Melvin J. Rebholz, Agent for the State of Ohio, has hereunto set his hand this 27th day of May, 1967.

Witness:
Francis P. Long
Cwmelt

STATE OF OHIO
By Melvin J. Rebholz, Chief
Division of Parks and Recreation
Department of Natural Resources

STATE OF OHIO, ss:-
COUNTY OF FRANKLIN,

Before me, a Notary Public, in and for said county personally came Melvin J. Rebholz, Agent for the State of Ohio, who acknowledged the signing of the foregoing instrument to be his voluntary act and deed as such Agent for the uses and purposes therein expressed.

IN WITNESS WHEREOF, I have hereunto set my hand and affixed my official seal this 27th day of May, 1967.

Francis P. Long
Notary Public
FRANCIS P. LONG
NOTARY PUBLIC, FRANKLIN COUNTY, OHIO
MY COMMISSION EXPIRES OCT 8, 1967

SURVEYOR'S CERTIFICATE

All of the attached 30 sheets of the annexed plat, correctly represents lands surveyed by me from June 1964 to January 1967, and are correct to the best of my knowledge and belief.

Owen K. Shirk
OWEN K. SHIRK, R. S. 4271

STATE HEALTH DISTRICT

APPROVED:
Date May 25, 1967
Frank Barker Supv. Sanr.
State Health Department Authority

Zoned District of Stokes Township

APPROVED:
Date _____

Zoning Board Stokes Township, Logan County, Ohio

TRANSFERRED: July 12, 1967
Chas H. Chamberlain
Auditor, Logan County, Ohio

APPROVED:
Date June 5, 1967
Chester R. Kurtz
County Engineer, Logan County, Ohio

APPROVED AND ACCEPTED FOR DEDICATION
Date June 5, 1967
Don Downing
Harvey E. Tenfield
John R. Inskeep
Board of County Commissioners, Logan County, Ohio

67
Received for Record July 3, 1967
Recorded in Plat Book 5-E Page 30 thru 60
Ruth Royer
Recorder, Logan County, Ohio

INDIAN LAKE RESERVOIR LANDS NO. 2

LOGAN CO. OHIO
STOKES, WASHINGTON & RICHLAND TOWNSHIPS.
1967
30 SHEETS.

G-31

G-31