136056

APPROVED E. K. Core
DATE _____ COUNTY ENGINEER

APPROVED Floyd M. Hostetler
DATE _____ H. H. Lane
Hugh Roebuck
COUNTY COMMISSIONERS

TRANSFERED Francis D. Longbrake
DATE Dec. 6, 1954 COUNTY AUDITOR

RECEIVED FOR RECORD Dec. 6 - 1954
RECORDED IN PLAT BOOK D-4 PAGE 4
Rowena L. Strayer
COUNTY RECORDER

STATE OF OHIO
COUNTY OF LOGAN SS:

Be it remembered on this 4th day of August in the year of our Lord One Thousand Nine Hundred and Fifty Four before me a Notary Public in and for said County came the under signed grantors in foregoing dedication and acknowledged the signing thereof to be his voluntary act.

Lila L. Norman
Notary Public
Logan County, Ohio
My Commission expires
May 12, 1956

Notarial State Logan County Ohio Notary Public

DEDICATION

Know all men by these present that we the under signed proprietors of the land indicated on the accompanying plat have authorized the laying out of WATKINS ALLOTMENT No. 1. The streets are dedicated to the property owners.

Signed and sealed in presence of:

Forest C. Watkins Bessie Watkins
Gertrude Turner
J. C. Turner
Richard R. Hullinger
Noan B. Hullinger
Frank M. Maurer Jr. Harold H. Detrick
Robert S. Maur Donald M. Detrick
Floyd M. Hostetler
James R. Foster Jr.
Elsie Evans Gosler
Robert L. Wren Mildred Wren
Robert L. Wren Mildred Wren
L. A. Wren
R. R. Neff
L. A. Wren
R. R. Neff
James Underwood
Forest G. Jacobs
Forest C. Watkins Bessie Watkins
Forest C. Watkins Bessie Watkins
Forest C. Watkins Bessie Watkins
Forest C. Watkins Bessie Watkins
Paul Eichmeyer Martha May Eichmeyer
James R. Foster
Lila L. Norman
James R. Foster
Lila L. Norman
James R. Foster
Lila L. Norman
James R. Foster
Lila L. Norman
James R. Foster
Lila L. Norman
Ellen B. Blair
Lila L. Norman
James R. Foster
Lila L. Norman
James R. Foster
Lila L. Norman
James R. Foster
Lila L. Norman
James R. Foster
Lila L. Norman
James R. Foster
Lila L. Norman
James R. Foster
Lila L. Norman
James R. Foster
Lila L. Norman
James R. Foster
Lila L. Norman
James R. Foster
Lila L. Norman
May Eichmeyer
Lila L. Norman

SURVEYORS CERTIFICATE

The accompanying Plat represnts a subdivision of land in the O.V.M.S. No 9823, Rushcreek Township, Logan County, Ohio. The tract has an area of 0.65 of an Acre in Streets and 2.07 Acres in lots making a total of 2.72 Acres. 2"×2"×18" wooden hubs have been placed at each corner. I hereby certify that the accompanying Plat is a correct representation of WATKINS Allotment No. 1.

Owen K. Shirk
Surveyor in Training
E. K. Core
Registered Surveyor No 821

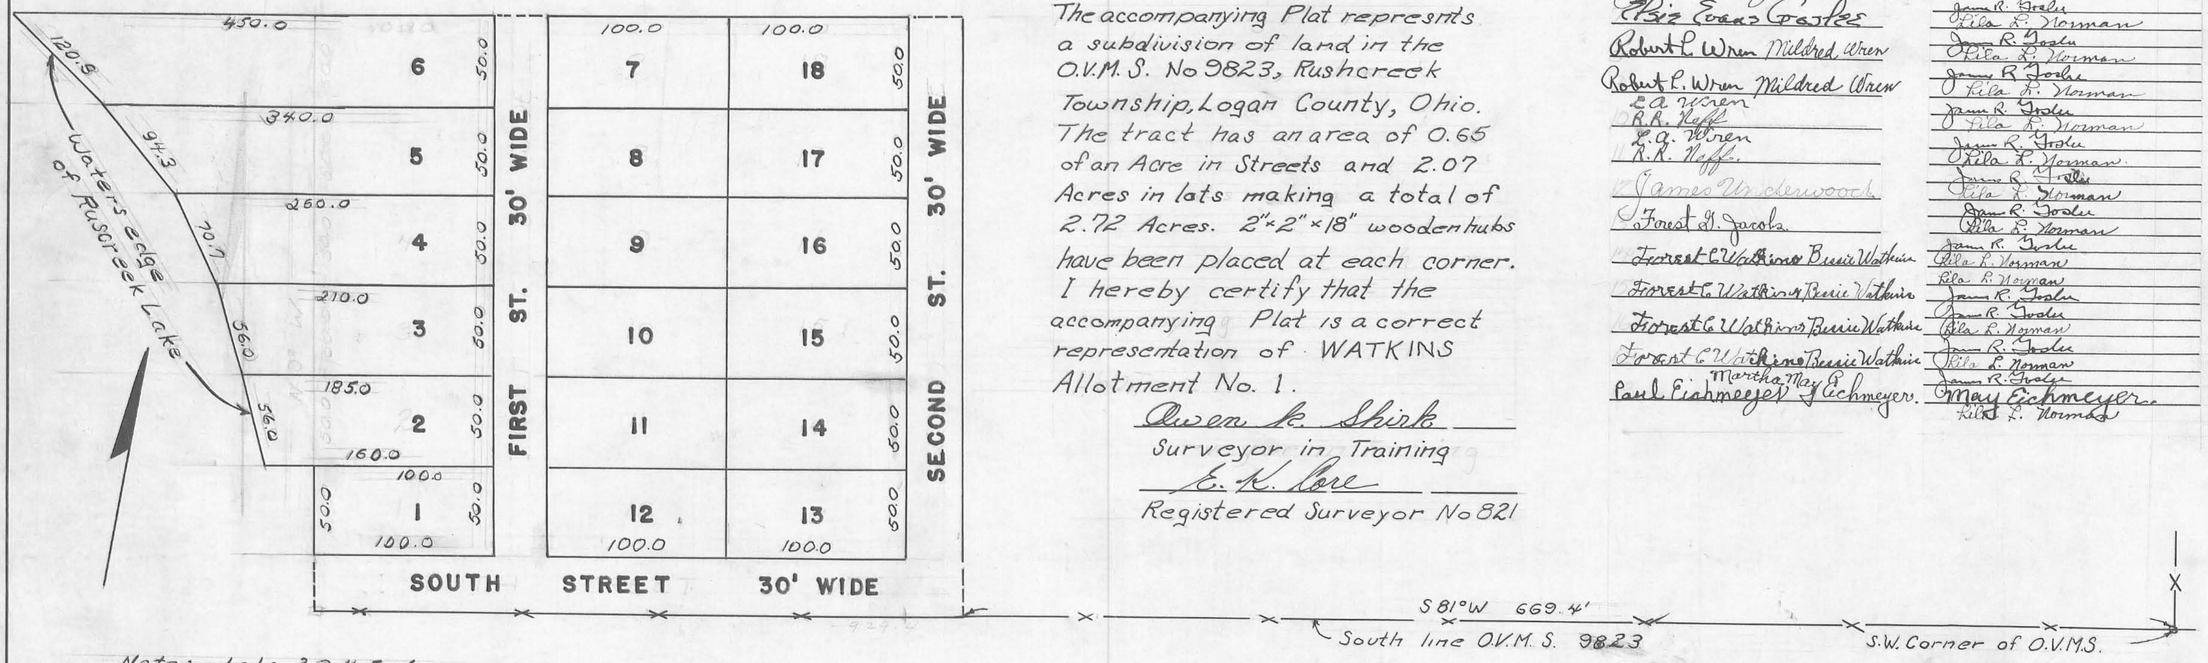

Note: Lots 2, 3, 4, 5, + 6 are not to scale.

WATKINS ALLOTMENT NO. 1

O.V.M.S. NO. 9823

RUSHCREEK TOWNSHIP

LOGAN COUNTY, OHIO

1" = 50' 1954

J-76

J-76