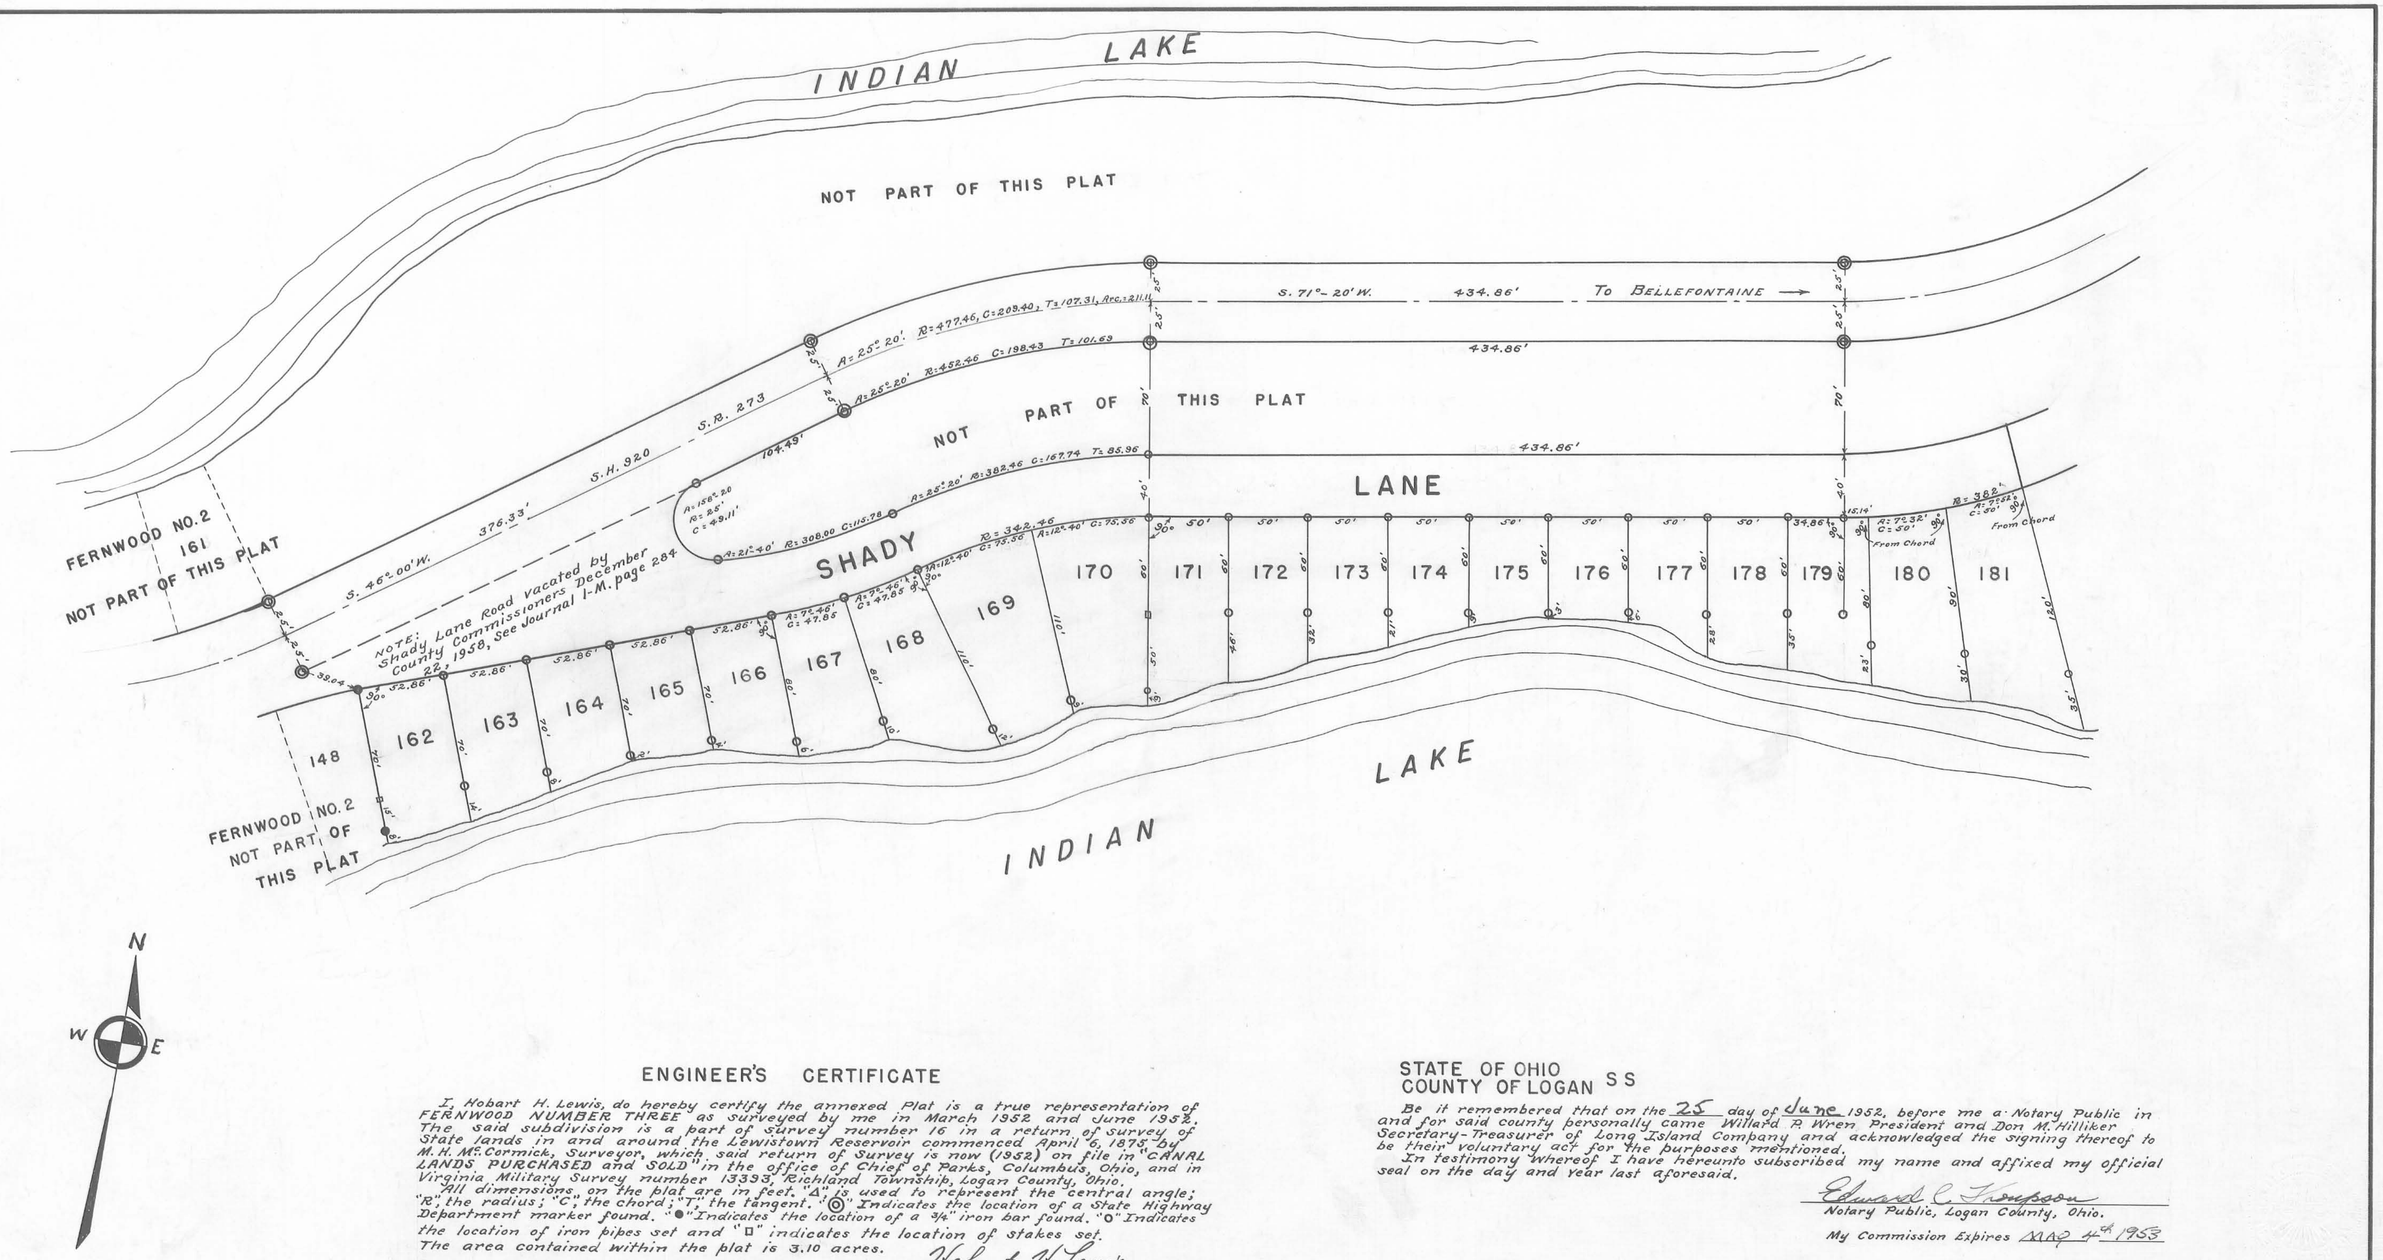

ENGINEER'S CERTIFICATE

I, Hobart H. Lewis, do hereby certify the annexed Plat is a true representation of FERNWOOD NUMBER THREE as surveyed by me in March 1952 and June 1952. The said subdivision is a part of Survey number 15 in a return of Survey of State lands in and around the Lewistown Reservoir commenced April 6, 1873 by M. H. Mc. Cormick, Surveyor, which said return of Survey is now (1952) on file in "CANAL LANDS PURCHASED and SOLD" in the office of Chief of Parks, Columbus, Ohio, and in Virginia Military Survey number 13393, Richland Township, Logan County, Ohio.

All dimensions on the plat are in feet. "Δ" is used to represent the central angle; "R", the radius; "C", the chord; "T", the tangent. "◎" Indicates the location of a State Highway Department marker found. "●" Indicates the location of a 3/4" iron bar found. "O" Indicates the location of iron pipes set and "□" indicates the location of stakes set.

The area contained within the plat is 3.10 acres.

Hobart H. Lewis.
Registered Engineer No. 2662

STATE OF OHIO
COUNTY OF LOGAN SS

Be it remembered that on the 25 day of June 1952, before me a Notary Public in and for said county personally came Willard P. Wren President and Don M. Hilliker Secretary-Treasurer of Long Island Company and acknowledged the signing thereof to be their voluntary act for the purposes mentioned.

In testimony whereof I have hereunto subscribed my name and affixed my official seal on the day and year last aforesaid.

Edward C. Thompson
Notary Public, Logan County, Ohio.

My Commission Expires May 4th 1953

DEDICATION

KNOW ALL MEN BY THESE PRESENTS; That Long Island Company, by Willard P. Wren, President and Don M. Hilliker, Secretary-Treasurer have authorized the subdivision of the same which is to be known and designed as FERNWOOD NUMBER THREE. The street shown thereon is dedicated to the public.

In witness whereof the said Willard P. Wren, President and Don M. Hilliker, Secretary-Treasurer have affixed their official signatures.

Signed in the presence of

William S. Wren
Witness

Charles A. Farver
Witness

Willard P. Wren
President

Don M. Hilliker
Secretary-Treasurer

COUNTY ENGINEERS OFFICE

Approved this 26 day of June 1952.

E. K. Rose
County Engineer
Logan County, Ohio.

ACCEPTANCE

Accepted this 28 day of June 1952.

H. H. Lane
Hugh Roebuck
Floyd M. Hostetler
Commissioners of
Logan County, Ohio.

AUDITORS OFFICE LOGAN COUNTY, OHIO

The within lots transferred this 1 day of July 1952.

Frances Hoffhill
Auditor of Logan County, Ohio.

127258

RECORDERS OFFICE LOGAN COUNTY, OHIO

Received for Record at 10:05 O'clock A.M. on the 1st day of July 1952.
Recorded in Plat Book C Volume 3 Page 80

Nancy W. Batch.
Recorder of Logan County, Ohio.

FERNWOOD NUMBER THREE

A SUBDIVISION

IN

LOGAN COUNTY, OHIO

SCALE: 1" = 50 JUNE 1952

J-116