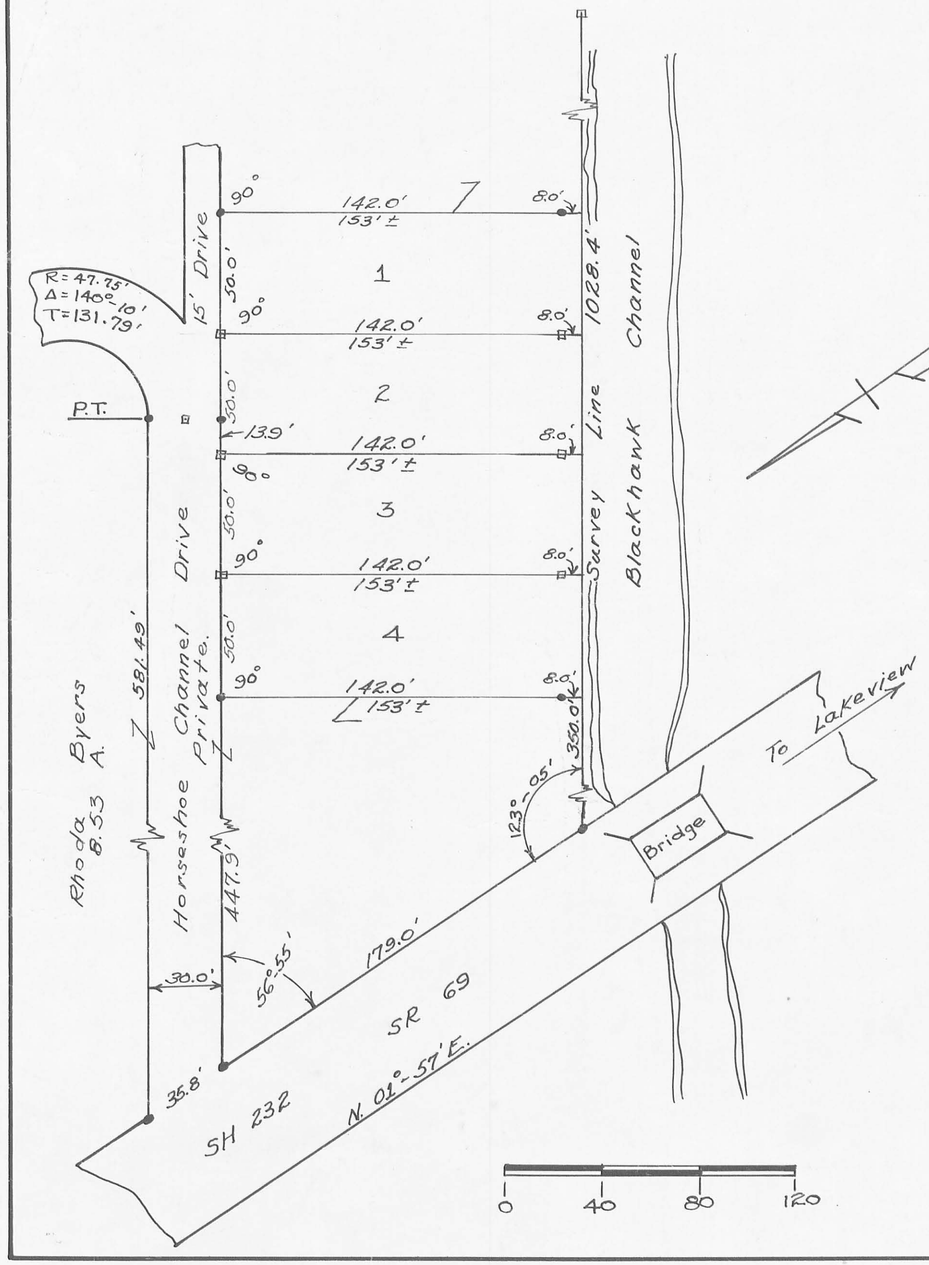

ENGINEER'S DESCRIPTION & CERTIFICATE:

I hereby certify that the accompanying plat is a true representation of a survey, made by William H. Lewis in August 1956, of a part of 9.22 acres which in turn is part of a 55.62 acre tract located in the N.W. Quarter Section of Section 23 Town 6 Range 8 Stokes Township, Logan County, Ohio. Dimensions are indicated in feet and decimals of a foot. "P" - Indicates 2"x2"x24" Wood Stake; "●" Indicates ½" Iron Bar. All pins and stakes have been placed as shown. Plus or minus distances are measurements to the waters edge.

William H. Lewis
William H. Lewis Engineer in training

Approved: Walter V. Scott
Walter V. Scott Registered Surveyor 2008

Know all men by these presents that Rhoda Byers etal owners of the land indicated on the accompanying plat have authorized the platting of same which is to be Known as BYERS HORSESHOE CHANNEL SUBDIVISION NUMBER TWO.

In witness whereof the said grantors have hereunto set their hand this 13 day of Aug 1956

Witnesses: Lo L. VanHorn
Myron L. Van Horn

Signed: Rhoda M Byers McCarty
Russell McCarty

STATE OF OHIO COUNTY OF LOGAN

Before me a Notary Public in and for said County, personally appeared the above named grantors who acknowledged that they did sign the foregoing instrument and that the same was their free act and deed.

IN TESTIMONY WHEREOF, I have hereunto subscribed my name and affixed my official seal at Lakeview this 13 day of Aug 1956.
My Commission expires Feb 6, 1958

Myron L. Van Horn
Notary Public, Logan County, Ohio
My Commission Expires Feb 6, 1958

ACCEPTANCE:

We the undersigned, being the duly elected Commissioners of Logan County, Ohio, do hereby approve and accept this plat as hereon shown this 13 day of Aug. 1956.

Hugh Roebuck
Ryder Kennedy
H. K. Lane.

AUDITOR'S CERTIFICATE:

Transfered this 14th day of August 1956.

Harry E. Travis
Logan County Auditor

112934

RECORDER'S CERTIFICATE:

Filed for record this 14th day of Aug 1956 at 12:45 O'Clock. P.M.
Recorded in Plat Book Volume 4D page 28

Louvina L. Strayer
Logan County Recorder

J-146