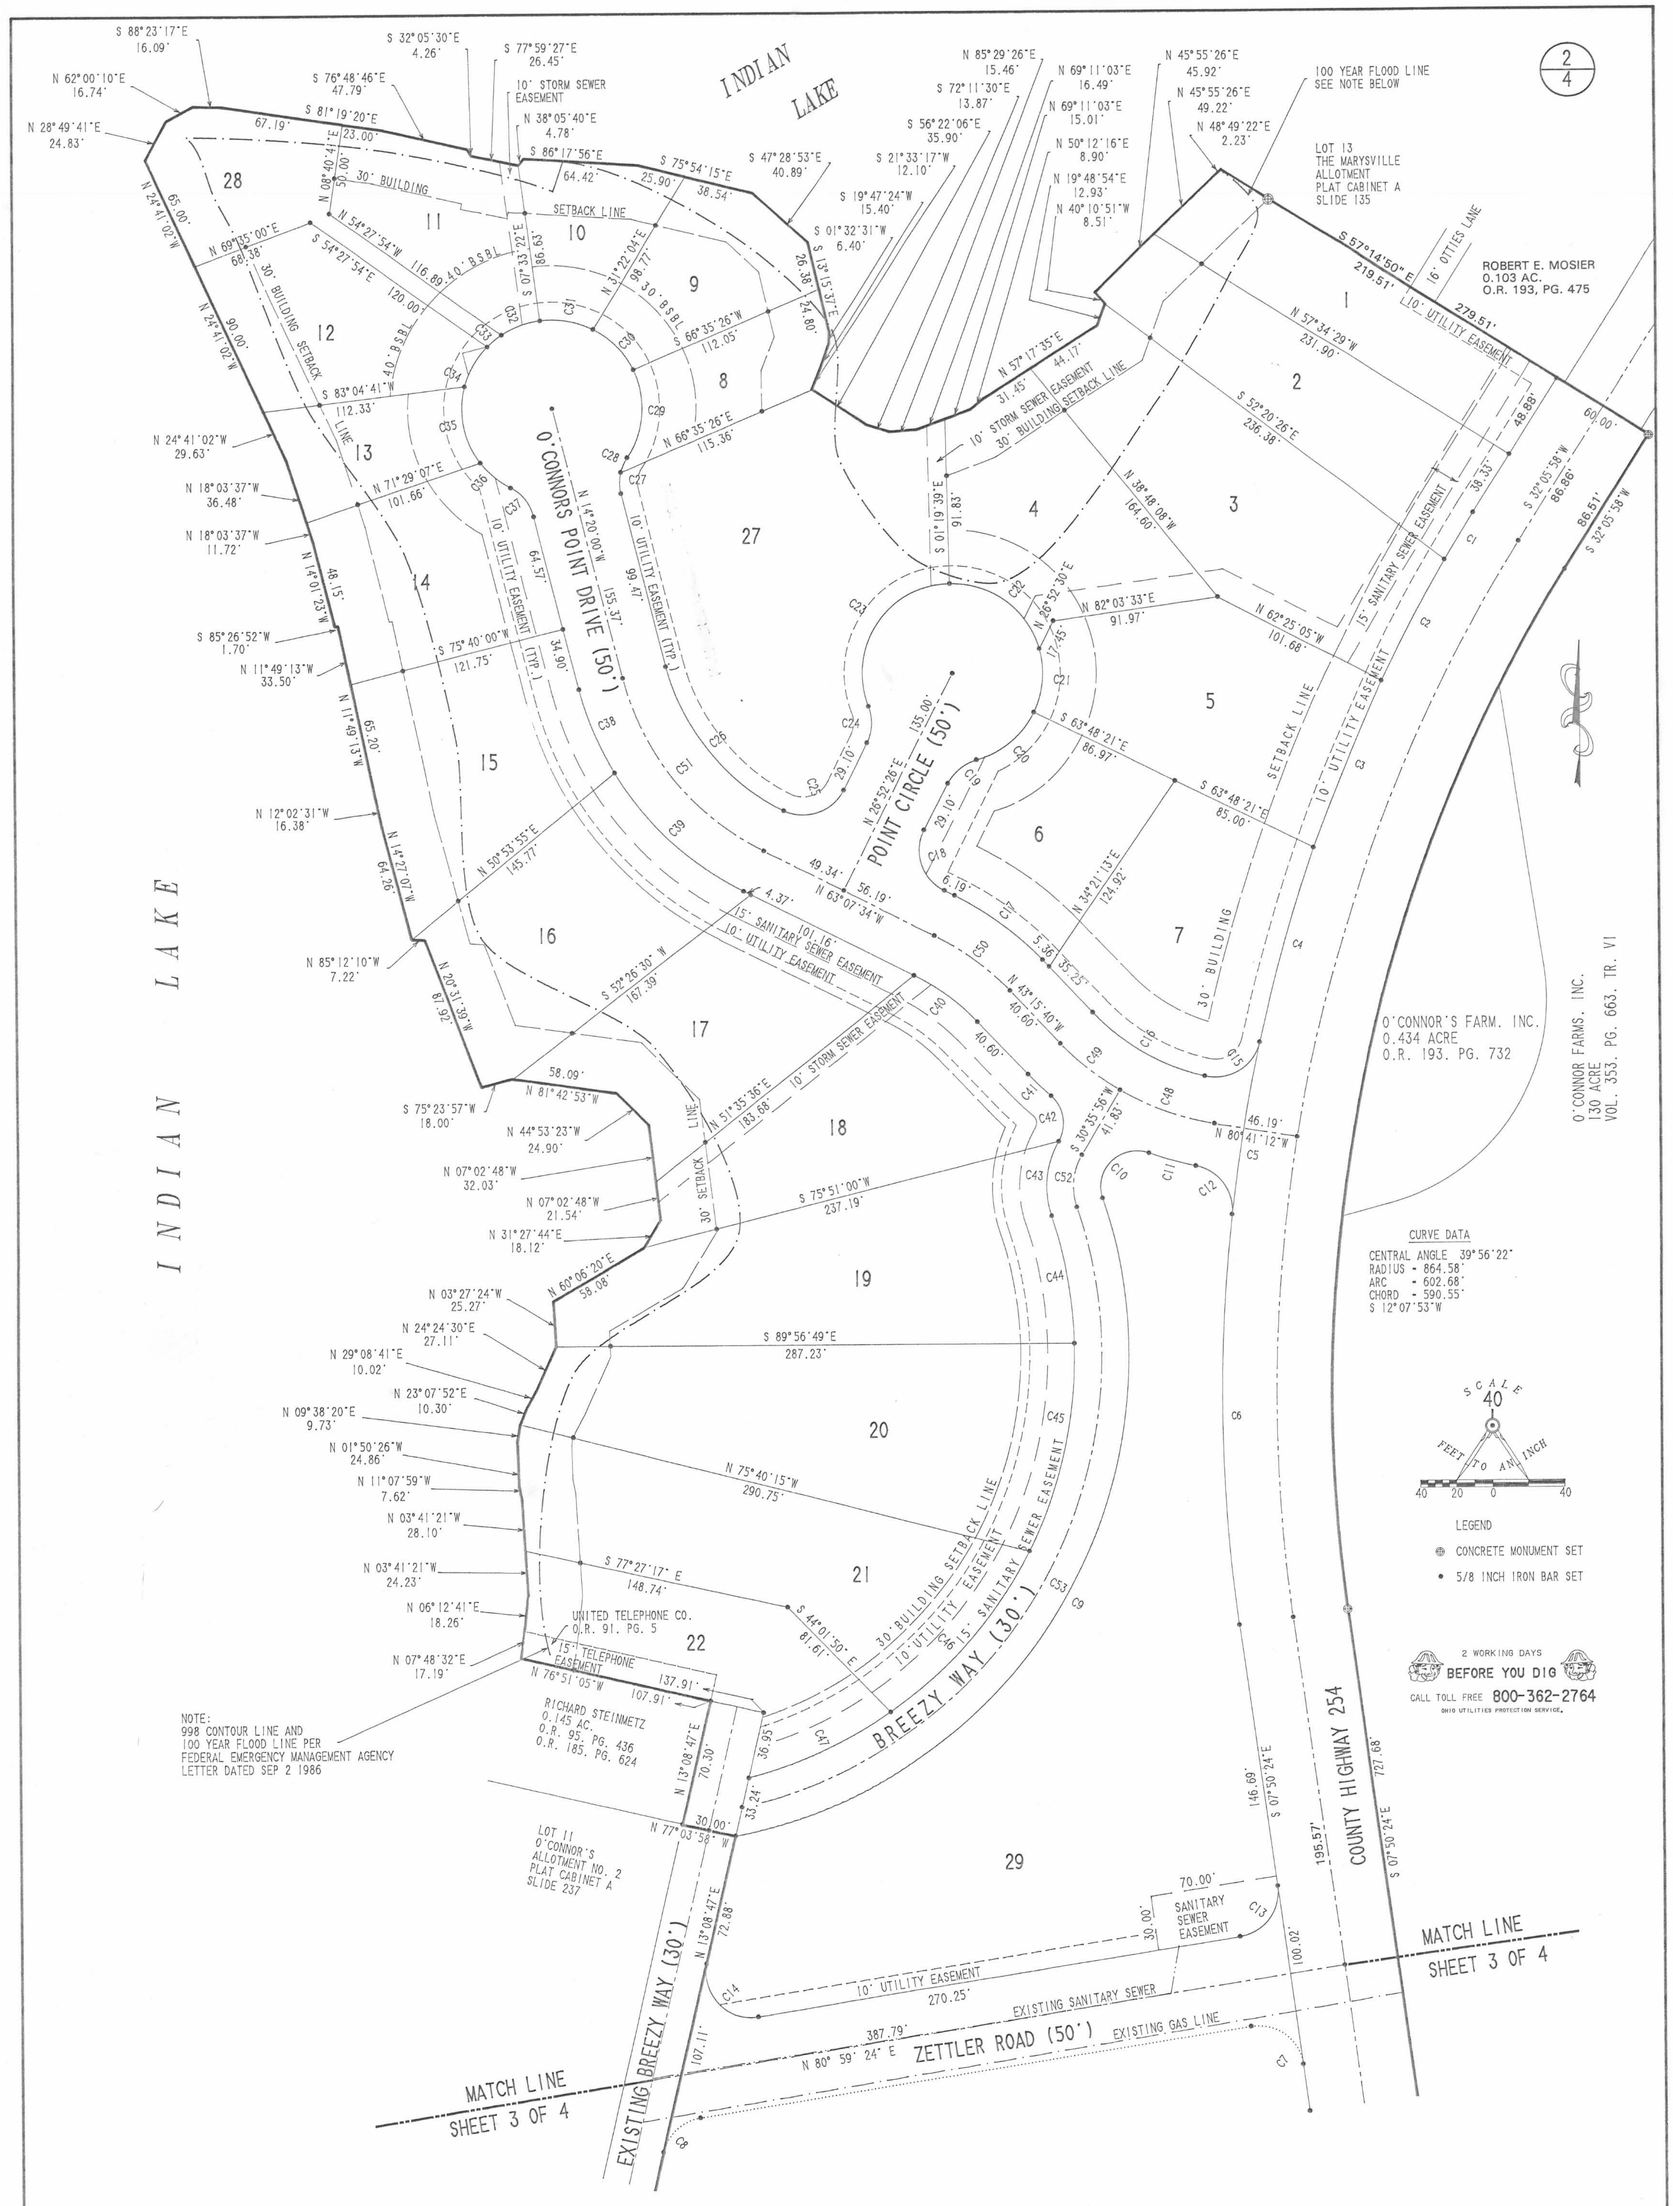

O'CONNOR'S POINT ALLOTMENT NO. 1

VIRGINIA MILITARY SURVEY 9968. RICHLAND TOWNSHIP. LOGAN COUNTY. OHIO

SURVEYING SERVICES BY:
LESLIE H. GEESLIN. P.S.
P.O. BOX 274
RUSHYLVANIA. OHIO 43347
(513) 468-2793

ENGINEERING SERVICES BY:
MICHAEL W. BOW. P.E.
1691 COUNTY ROAD 31 N
BELLEFONTAINE. OHIO 43311

CALCULATIONS AND PLATTING SERVICES BY:
LEE SURVEYING & MAPPING CO.
143 East Columbus Avenue
BELLEFONTAINE. OHIO 43311
(513) 593-7335

D 208 OCONF2 L 2053-1

J-284