J-299C

CAB. B SLIDE 73B

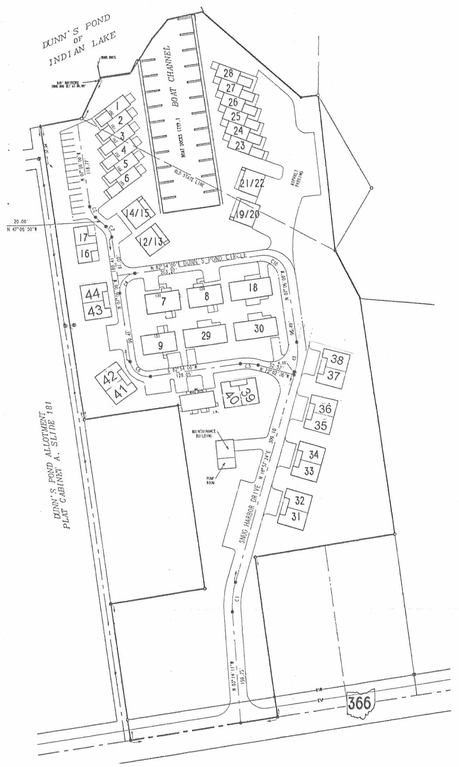

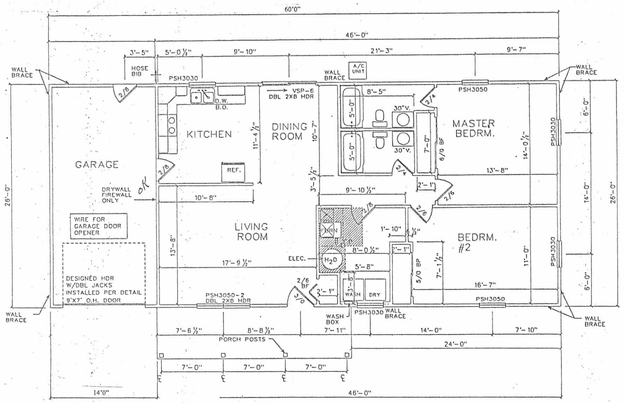

FLOOR PLAN

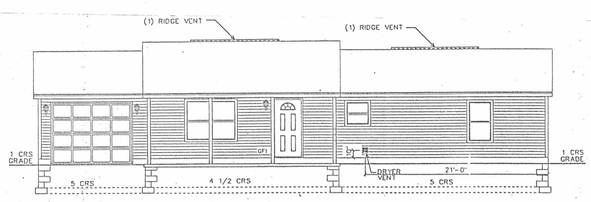

ELEVATION

UNITS #29 & #30

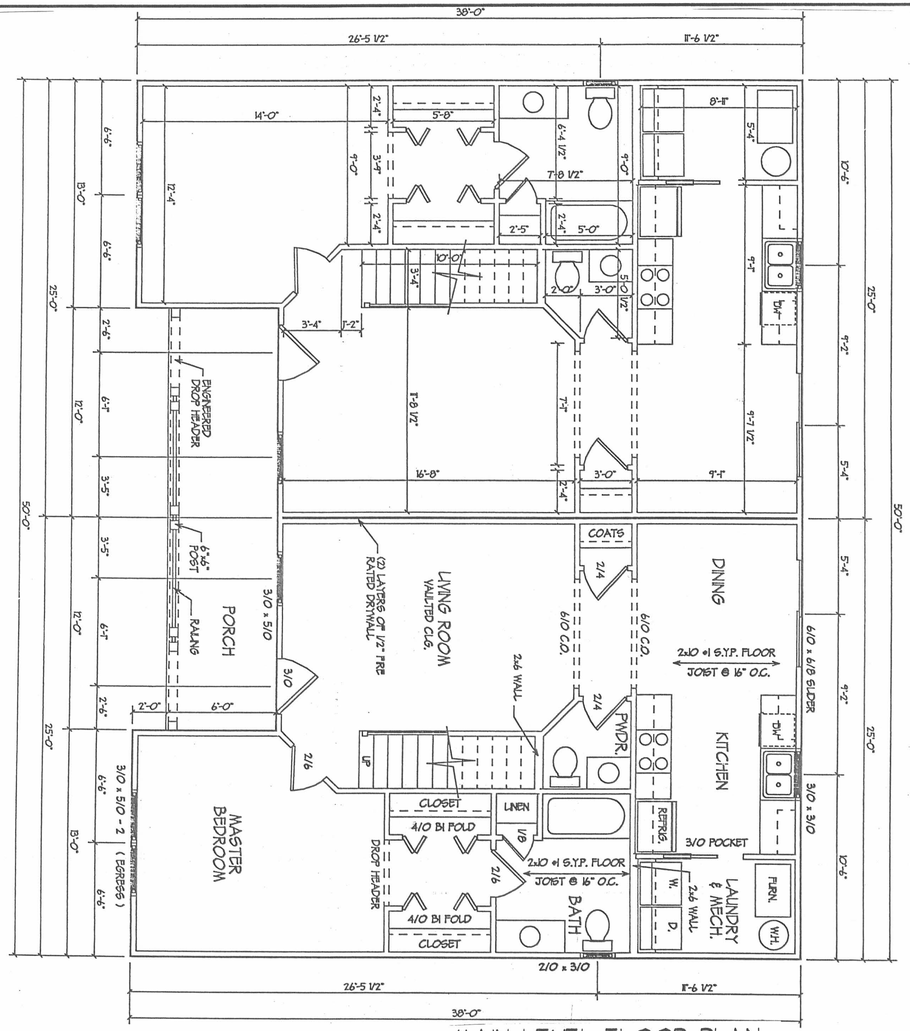

MAIN LEVEL FLOOR PLAN

854 LIVING SQUARE FEET PER UNIT

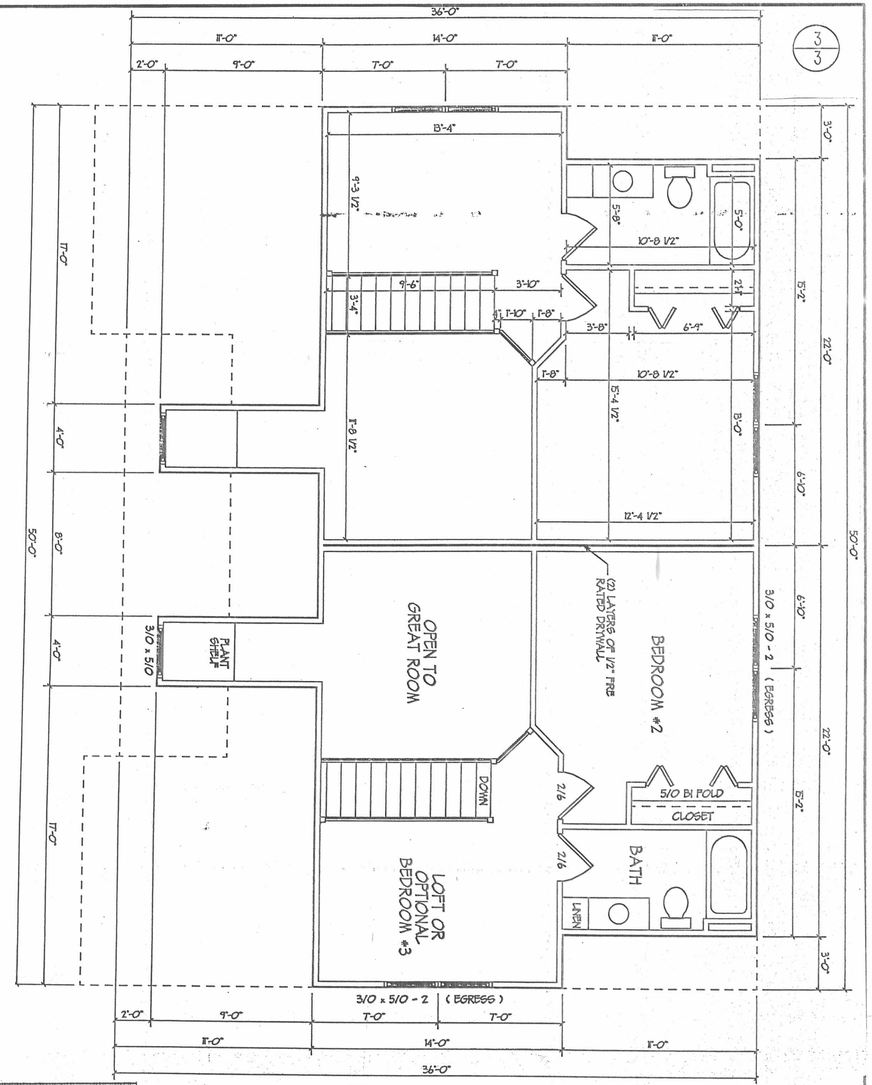

UPPER LEVEL FLOOR PLAN

406 LIVING SQUARE FEET PER UNIT

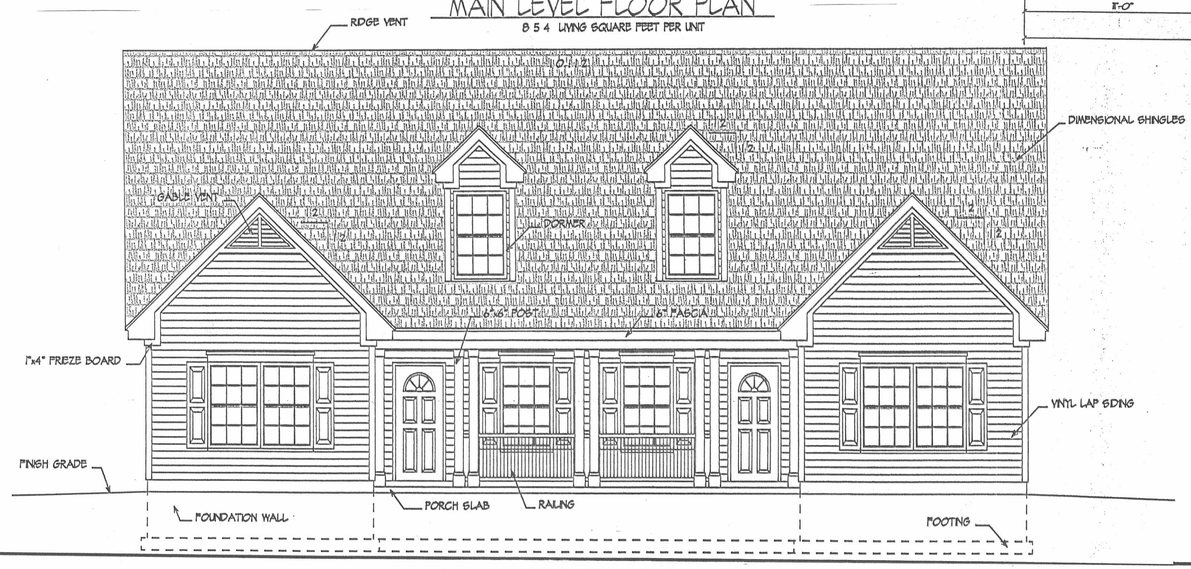

FRONT ELEVATION

UNITS #28 - #44

COPYRIGHT 2002 BY:
LEE SURVEYING & MAPPING CO., INC.
117 North Madriver Street
BELLEFONTAINE, OHIO 43311
(937) 593-7335

J-299C