TOTAL NUMBER OF :
2 OWNERSHIPS
0 TOTAL TAKES
0 OWNERSHIPS WITH STRUCTURES INVOLVED
0 OWNERSHIPS WITH "P" ITEMS

SUMMARY OF ADDITIONAL RIGHT-OF-WAY

FHWA REGION	STATE	PROJECT	
5	OHIO		

LOGAN COUNTY
LOG-720-1.52
JOB NO. 07669(0)

21 / 21

1 / 1

PARCEL	OWNER	SHEET NO.	OWNER'S RECORD BOOK	OWNER'S RECORD PAGE	RECORD AREA	TOTAL P.R.O.	GROSS TAKE	P.R.O. IN TAKE	NET TAKE	STRUCTURE	NET RESIDUE LEFT	NET RESIDUE RIGHT	TYPE FUND	REMARKS AND PERSONALTY	AS ACQUIRED BOOK	AS ACQUIRED PAGE
1	ORVILLE B. WINNER & ESTHER E. WINNER		405	275	531.95 Ac.	1.41 Ac.	0.455 Ac.	0.253 Ac.	0.202 Ac.			530.33 Ac.			70	111
1X							0.027 Ac.		0.027 Ac.						70	112
2	CARL E. KEYSOR		324	991	230.31 Ac.	3.35 Ac.	0.724 Ac.	0.532 Ac.	0.192 Ac.		202.371 Ac.	24.4 Ac.			87	946
2T							0.088 Ac.		0.088 Ac.					GRADE & SEED		

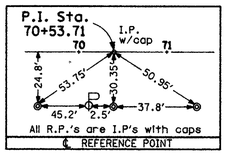

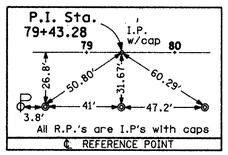

	TOTAL	P.R.O.	NET
SEC. 29	0.375 Ac.	0.319 Ac.	0.056 Ac.
SEC. 32	0.349 Ac.	0.213 Ac.	0.136 Ac.

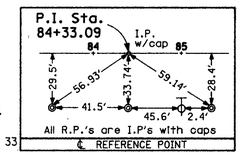

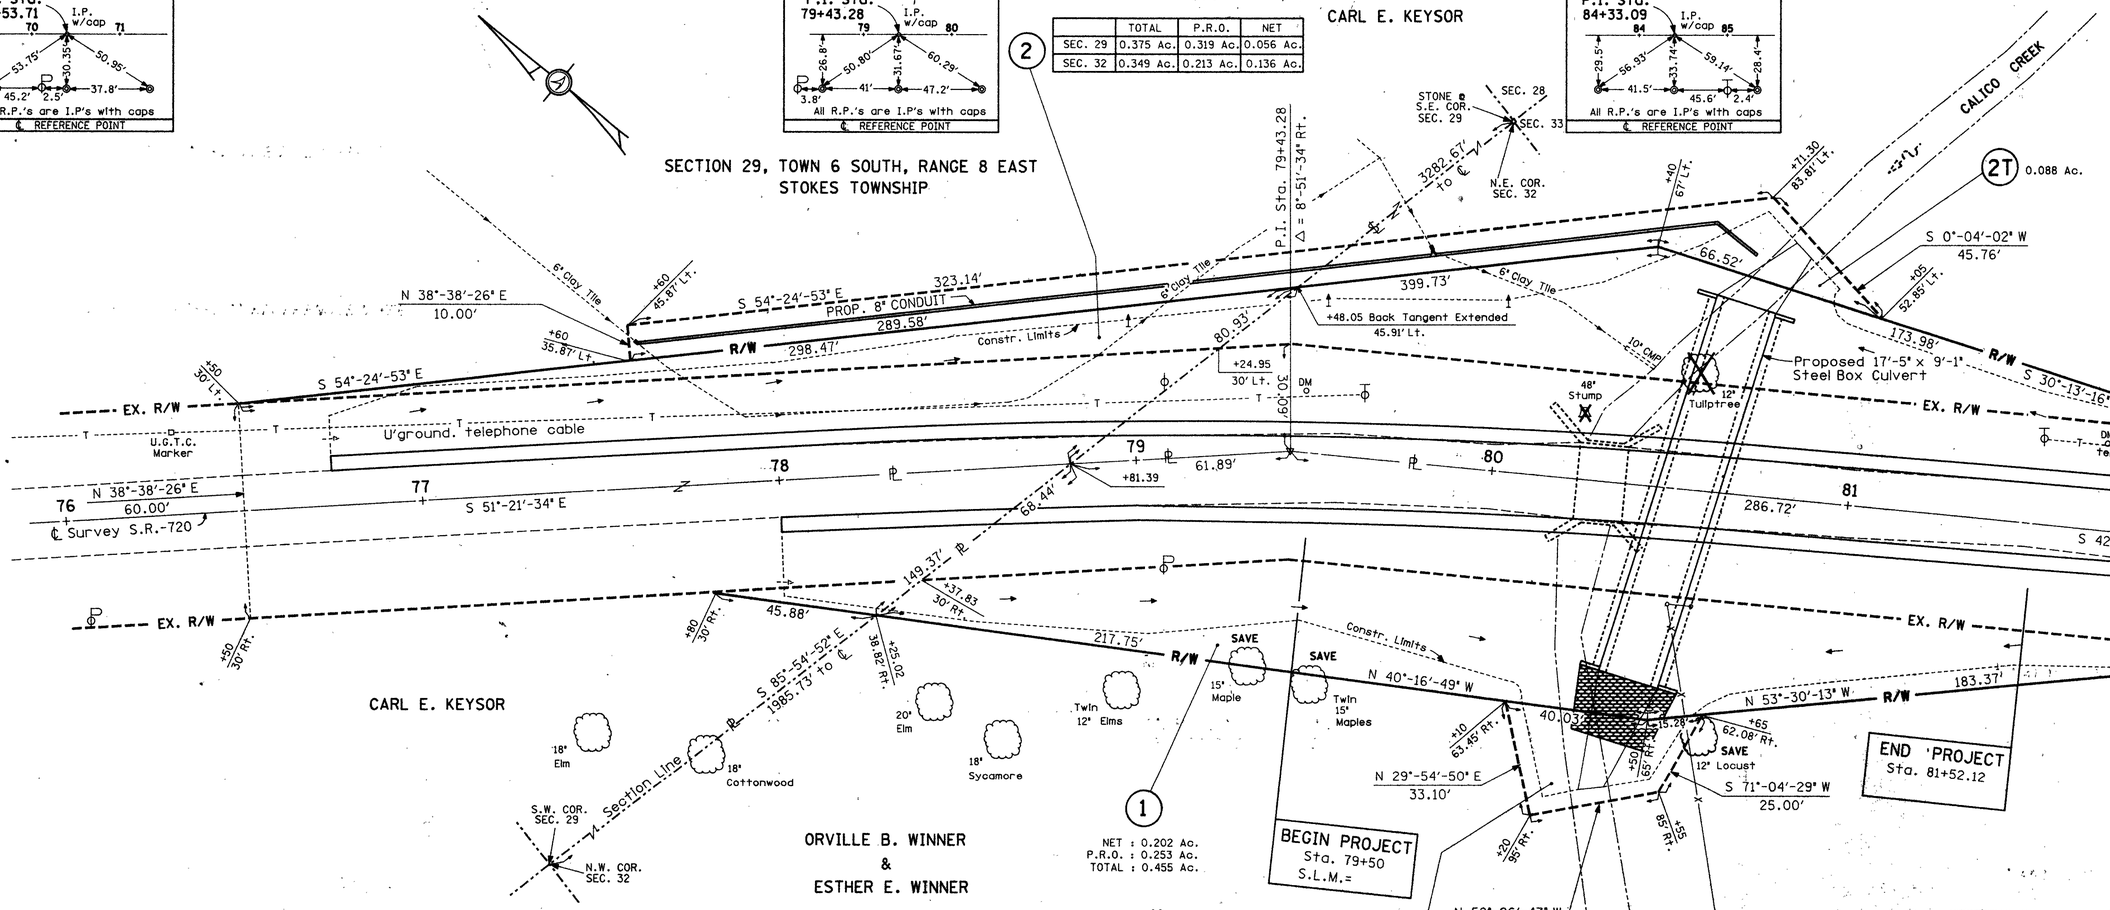

I hereby certify that this plat is a true delineation of a survey made by the Ohio Department of Transportation in 1986.

Richard R. Heimlinger — Registered Surveyor #5421

RECORDED
LOGAN COUNTY
Date:
Vol:
Page:

Date	Revision Description
1-27-88	Parcel 1T changed to 1X ; Parcel 2T revised to cover proposed 8" condult.

Completion Date : 10-22-87

I=LOG720RW1