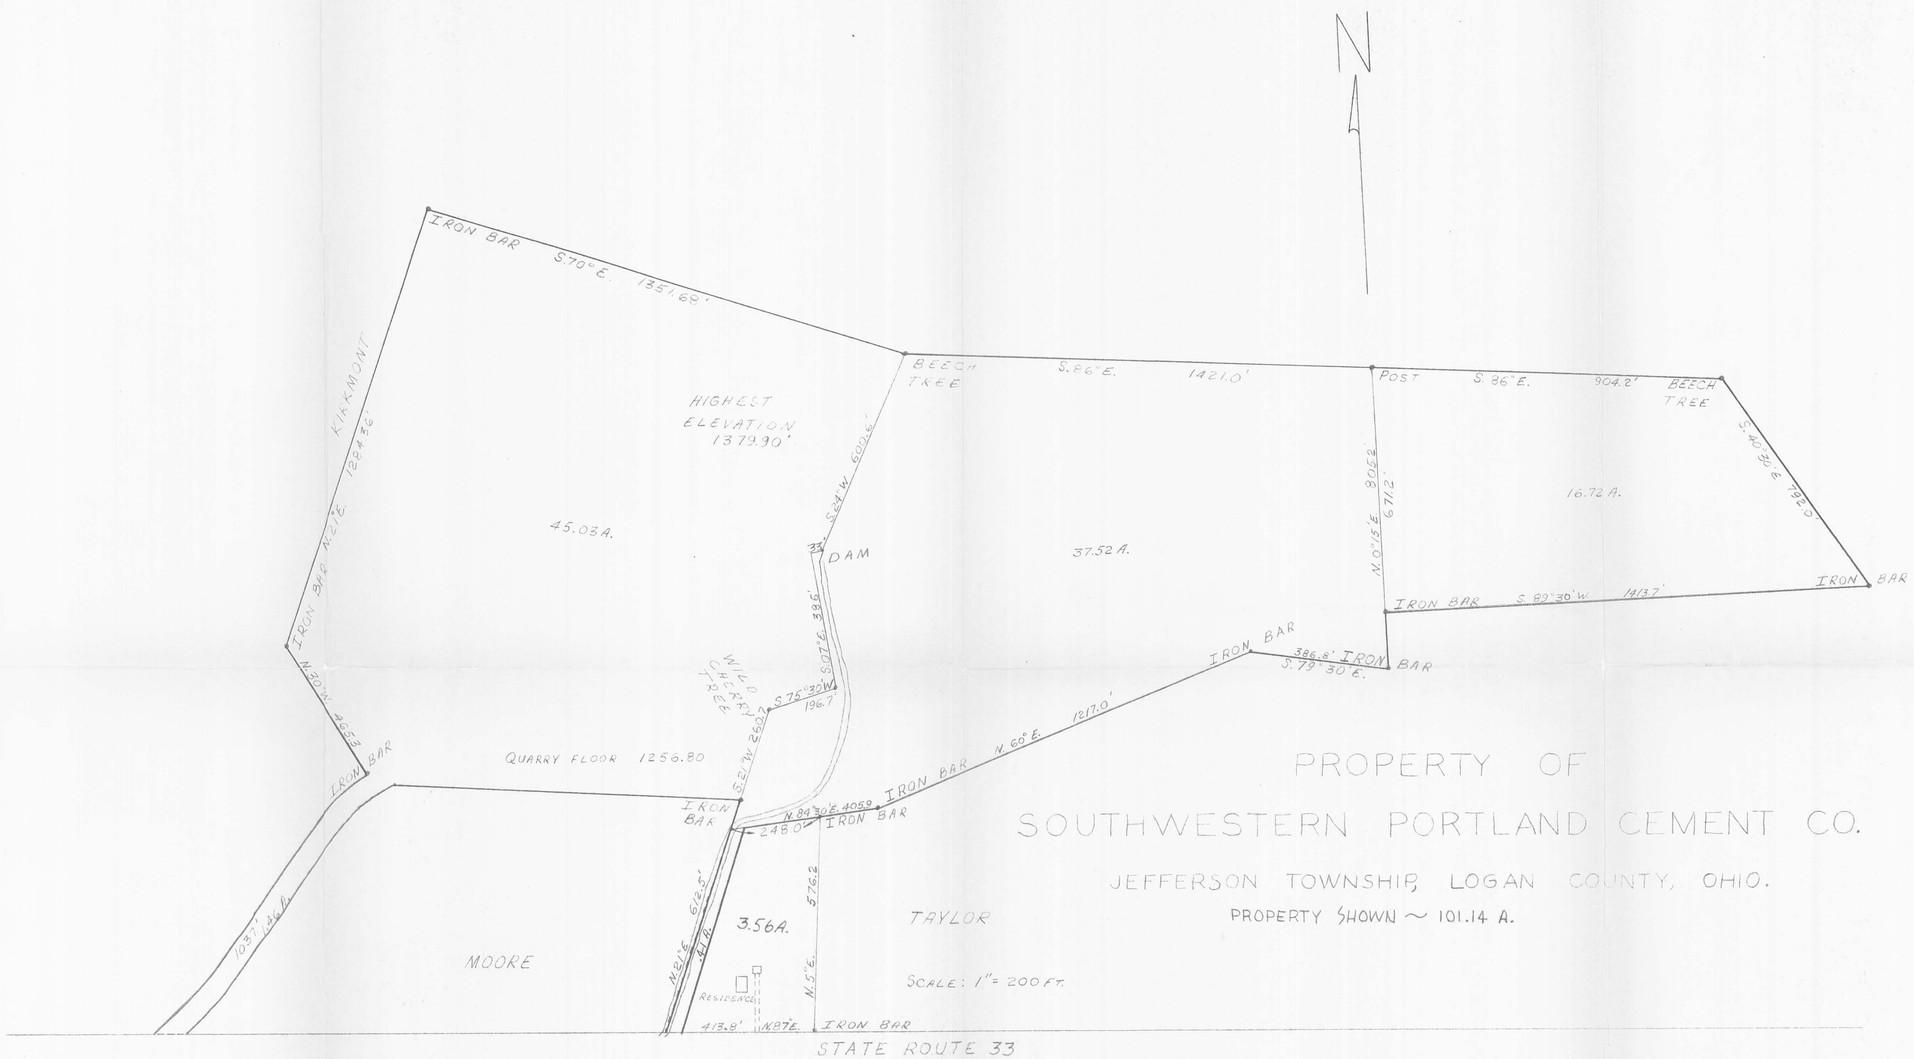

PROPERTY OF SOUTHWESTERN PORTLAND CEMENT CO.

JEFFERSON TOWNSHIP, LOGAN COUNTY, OHIO.

PROPERTY SHOWN ~ 101.14 A.

SCALE: 1" = 200 Ft.

NOTE: REVISION OF DWG C-661

ALSO SEE: D-653
A-51

INDEXED ON MAP
4887 IP

SOUTHWESTERN PORTLAND CEMENT CO.
LOS ANGELES, CALIFORNIA

PLANT "C" FAIRBORN, OHIO

DEPT.: PROPERTY
SUBJECT: JEFFERSON TOWNSHIP, LOGAN COUNTY, OHIO

SCALE 1" = 200' DATE 1-17-66
DESIGN DRAWN T.C.R. CHECKED

WORK ORDER NO. DRAWING NUMBER D-3032-R

REV. NO.	DATE	REVISION	MADE BY	CH'D BY
1	7-67	OUTLINED ACCESS ROAD	JF	

K&E ALBANENE® TRACING PAPER 10-7155—DAYTON BLUE PRINT CO—500—4-65