SURVEYORS CERTIFICATE

The accompanying Plat represents a subdivision of land in the Township of Stokes. County of Logan State of Ohio and in V.M.S. 12277. The twelve Lots have an area of 6.59 acres. The distances are in feet and tenths. I hereby certify that the accompanying Plat is a correct representation of King's Allotment No. Seven

Foster R Wright
Registered Surveyor No 1673

DEDICATION

Know all men by these presents that the owners of the land indicated on the accompanying Plat has authorized the laying out the same as indicated on this Plat.

Herbert Young	George W Hakes
Lloyd Lowe	Lewis Cochran
Dorsel E Shook	David A Gray
William O Megahey	James Woodbury
Grant R Gallagher	Helen A Gullette
Daniel E Gilbert	Lewis F King
Roger Cole	Cecil A Young

Witness Owner

STATE OF OHIO
COUNTY OF LOGAN SS: Be it remembered that on this 20th day of June in the year of our Lord One Thousand Nine Hundred an Sixty Six before me a Notary Public in and for said County came the Grantors in the forgoing dedication and acknowledged the signing thereof to be their free and Voluntary act and deed.

Virgil Lowe
Notary Public
4-27-70
My Commission expires

APPROVED June 20, 1966
DATE
Chester R. Kurtz
Logan County Engineer

APPROVED
DATE June 20, 1966
Harry C. Trivet
William R. Fox
Don Downing
Logan County Commissioners

APPROVED
DATE
W. E. Lyons
Principal District Sanitary Engineer
Ohio Department of Health
24 June 66

TRANSFERED
DATE JUNE 27 1966
Chas H Schamberlain
Logan County Auditor

RECEIVED FOR RECORD June 27, 1966
RECORDED PLAT BOOK F-6 PAGE 9.
182735
Ruth Lowe.
Logan County Recorder

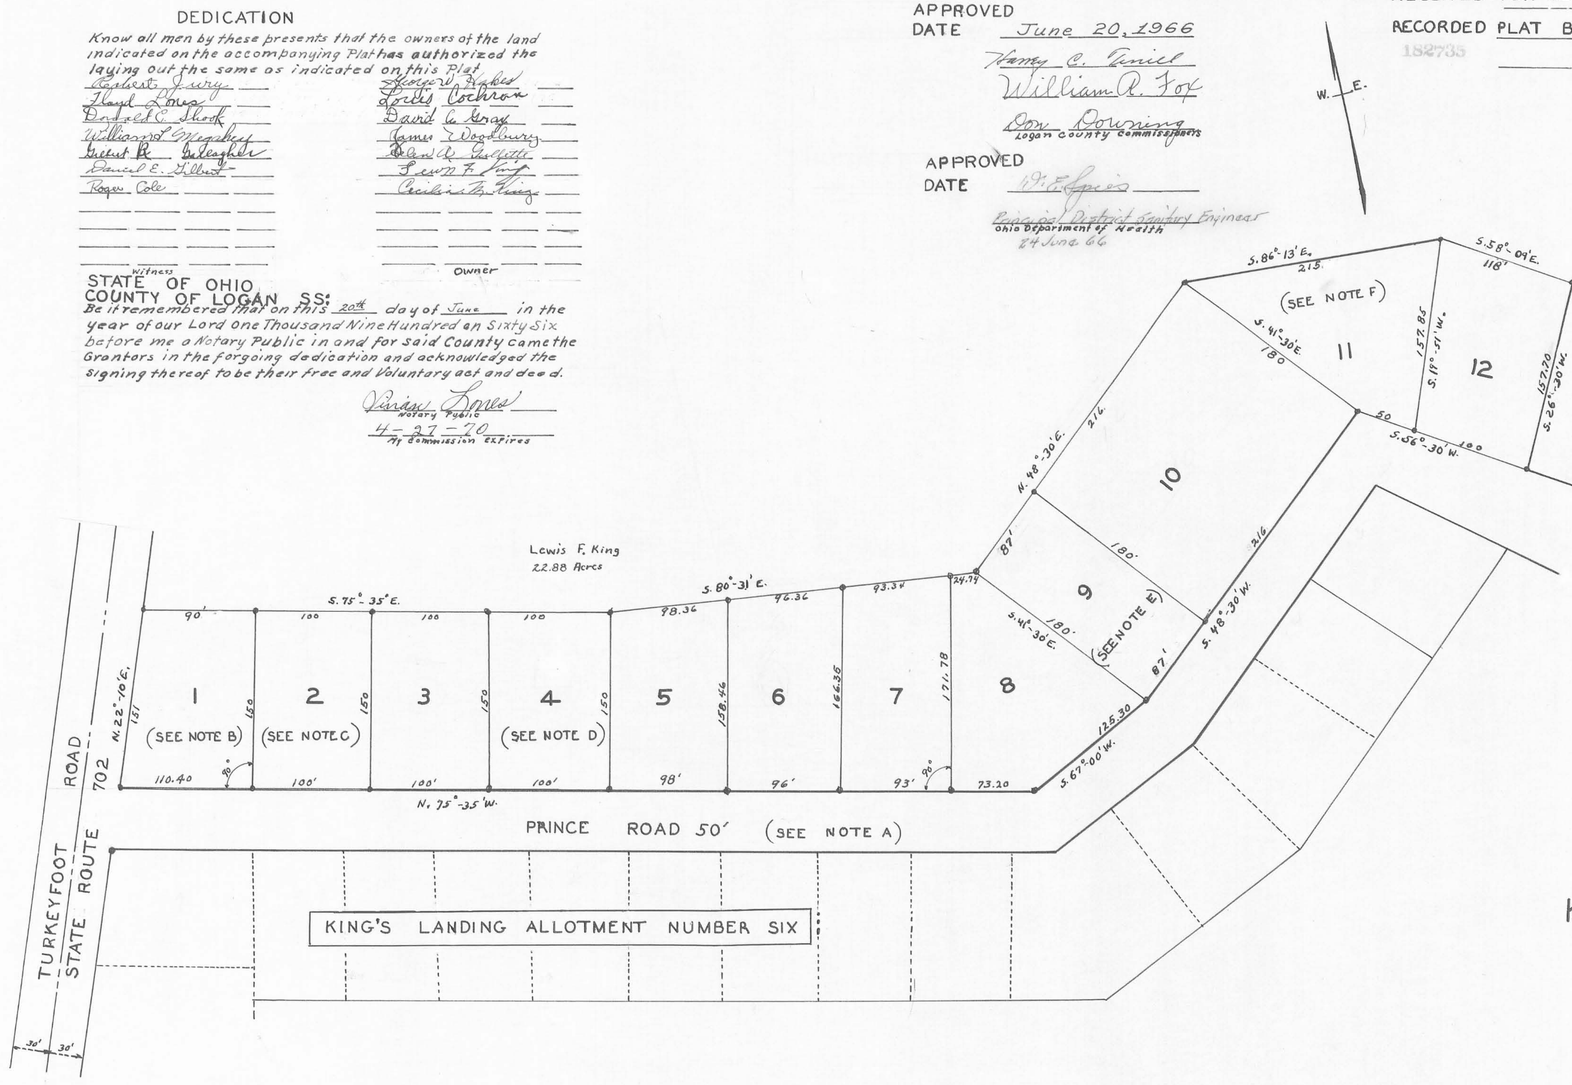

NOTE A Prince Road is Part of King's Allotment No Six

NOTE B Owner David A Gray etux 0.35 Acre

NOTE C Owner Helen A Gullette 0.34 Acre

NOTE D Owner George Hakes etux 0.34 Acre

NOTE E Owner James Woodbury etux 0.36 Acre

NOTE F Owner Lewis Cochran etus 0.40 Acre

KING'S LANDING ALLOTMENT NUMBER SEVEN

STOKES TOWNSHIP
LOGAN COUNTY OHIO
V.M.S. 12277 JUNE 1966

1" = 60'
0' 30' 60' 90' 120'

● INDICATES IRONS
FILE FW-597

This bracing to be filed with the Logan County Engineer

J-181

J-181