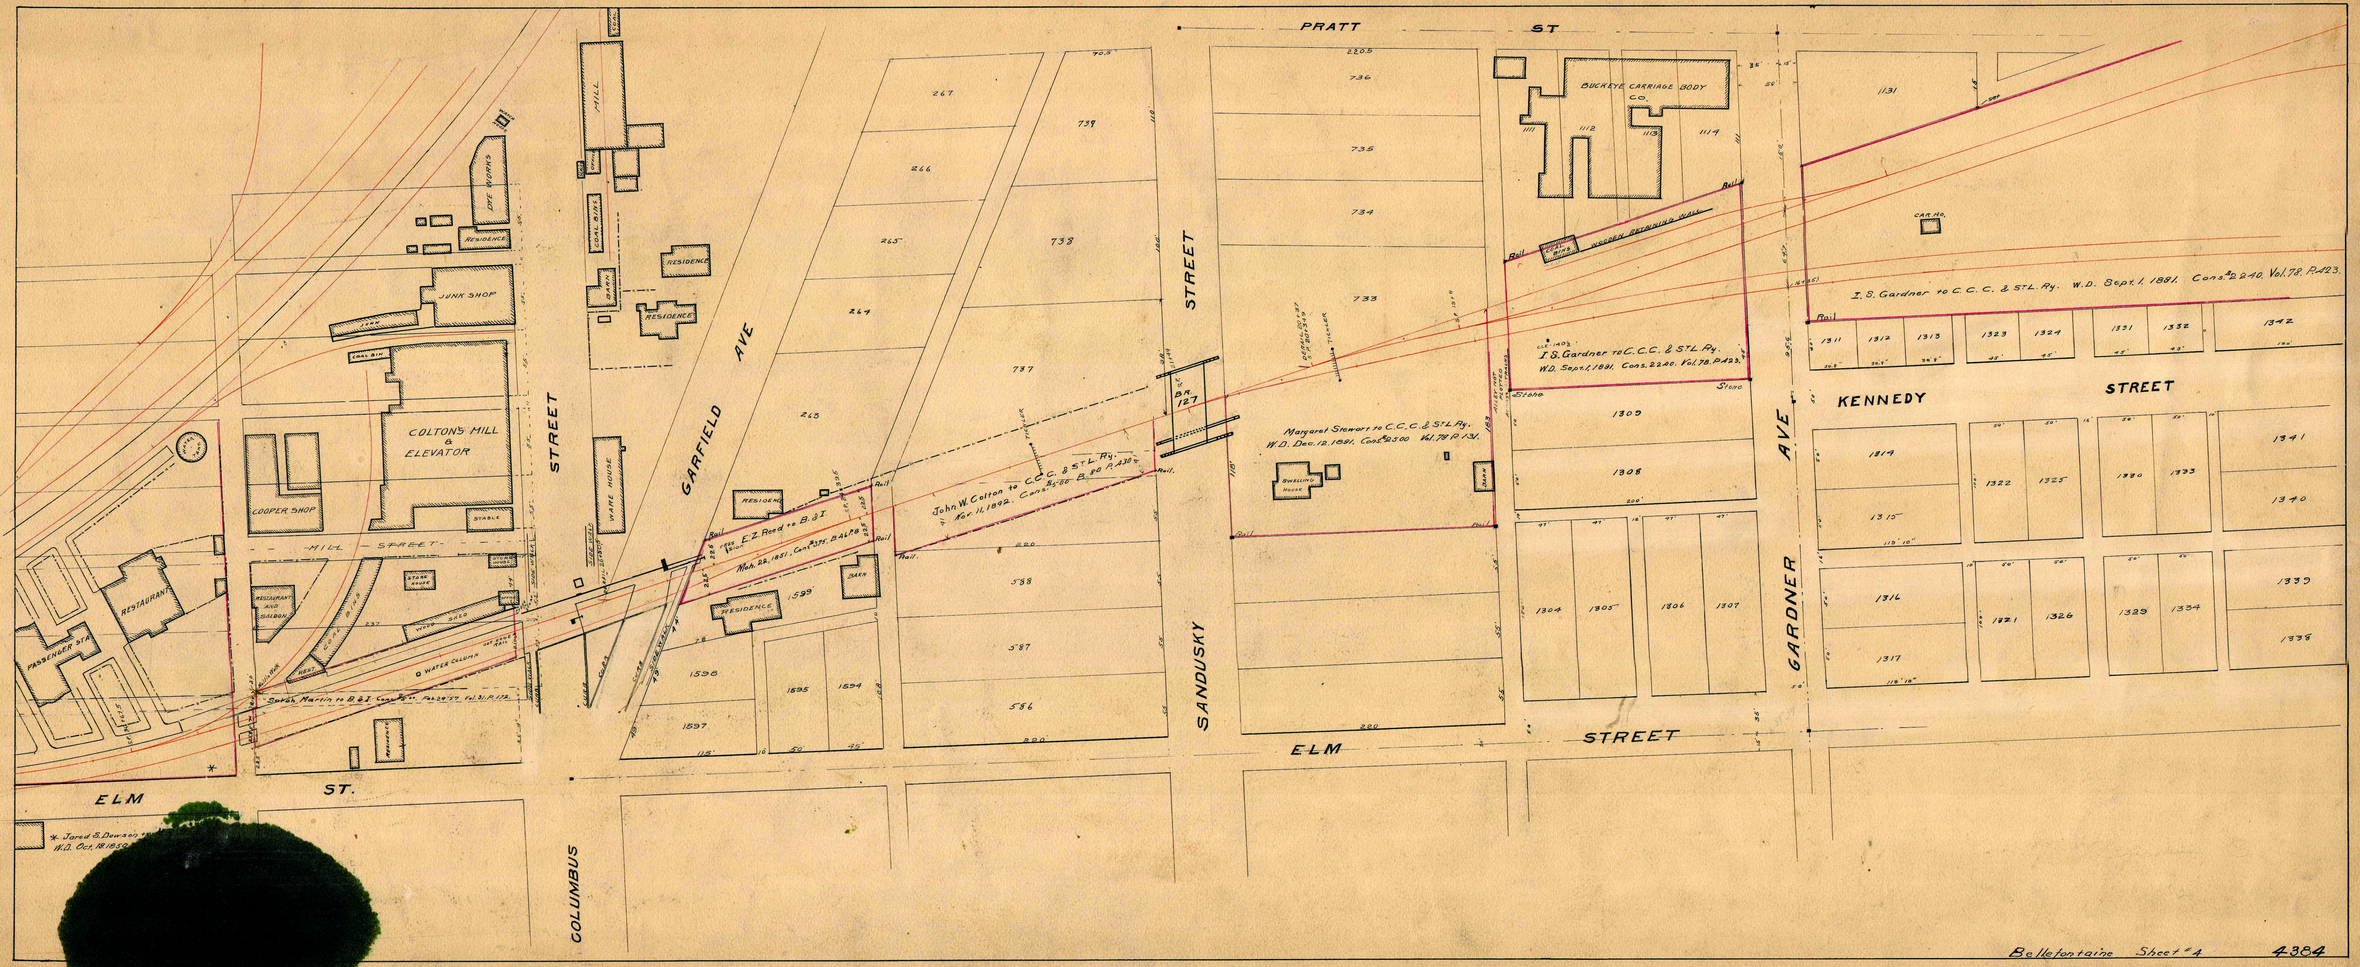
PRATT ST
ELM ST.
ELM STREET
COLUMBUS STREET
GARFIELD AVE
SANDUSKY STREET
GARDNER AVE
KENNEDY STREET
MILL STREET
COLTON'S MILL & ELEVATOR
COOPER SHOP
JUNK SHOP
RESTAURANT
PASSENGER STA.
RESIDENCE
WARE HOUSE
BARN
BUCKEYE CARRIAGE BODY CO.
WOODEN REFINING HALL
DWELLING HOUSE
CAR HO.
Margaret Stewart to C.C.C. & St.L. Ry. W.D. Dec. 12, 1891, Cons. $2500 Vol. 78 P. 131.
I. S. Gardner to C.C.C. & St.L. Ry. W.D. Sept. 1, 1891, Cons. 2240. Vol. 78. P. 423.
John W. Colton to C.C.C. & St.L. Ry. Apr. 11, 1892. Cons. $1-00 B. 88 P. 430.
Sarah Martin to B. & I. Cons. $1-00 Vol. 51 P. 172.
Bellefontaine Sheet #4
4384

G2-30