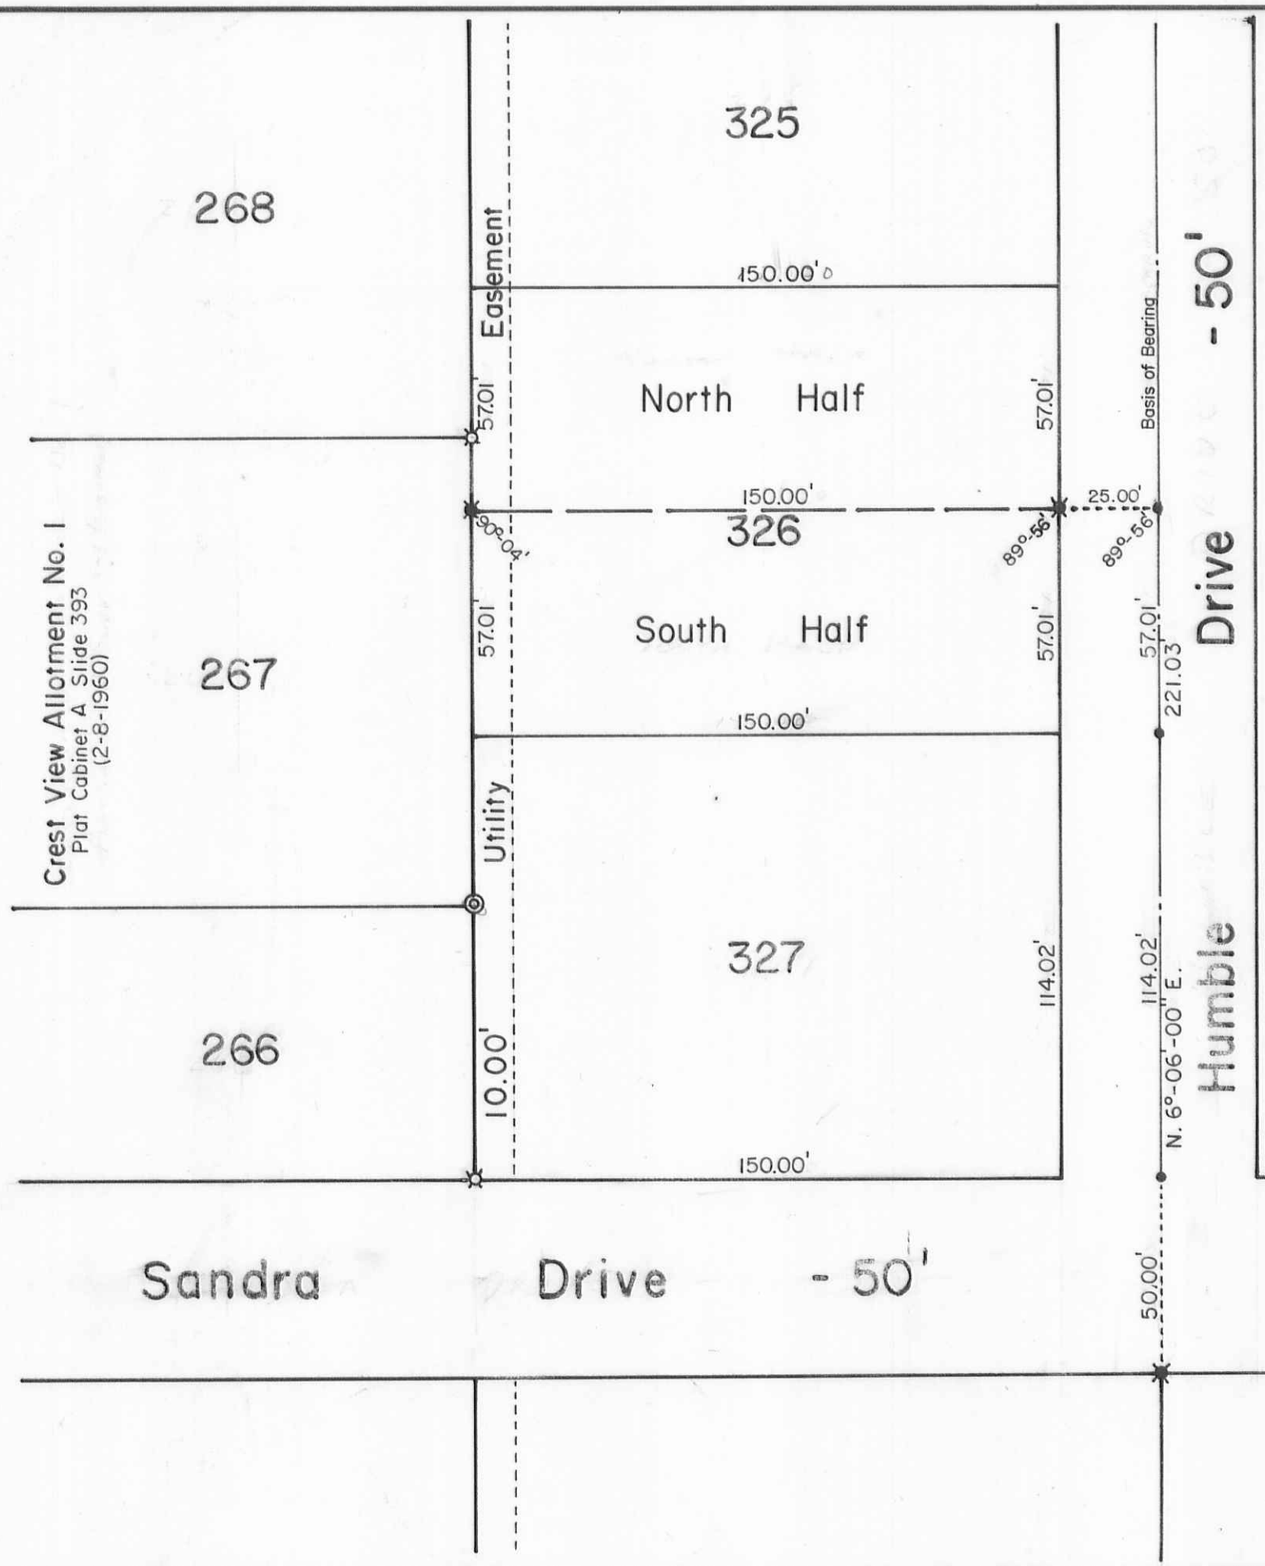

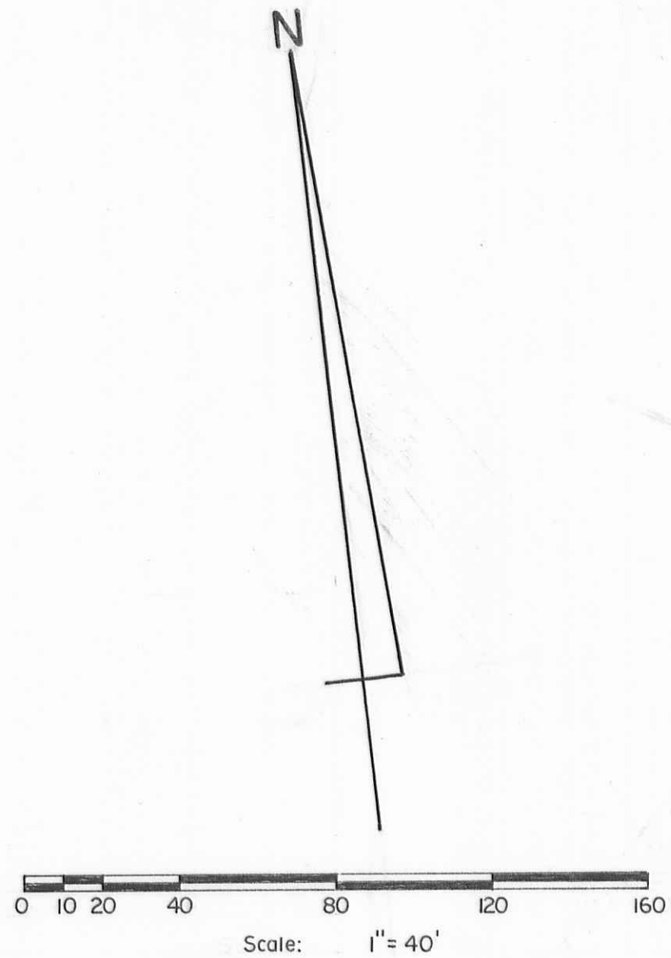

Scale: 1" = 40'

SYMBOLS:

- ● - P. K. Nails Set.
- ⌑ - 5/8" Rebars Fd.
- ⌑ - 5/8" x 30" Rebars Set.
- ◎ - 1/2" Iron Pipe Fd.

CREST VIEW ALLOTMENT NO. 3.
Plat Cabinet A Slide 541 (11-29-1972).

Subdivision of Lot No. 326 - Crest View Allotment No. 3,
Village of DeGraff, Pleasant Township,
Logan County, Ohio.

SCALE: 1" = 40'	APPROVED BY:	DRAWN BY DEG
DATE: 8-24-2000		REVISED

STATE OF OHIO
DANIEL E. GILBERT
5402
PROFESSIONAL SURVEYOR

Daniel E. Gilbert

Daniel E. Gilbert, P.S.
Reg. Surveyor No. 5402

DRAWING NUMBER
2000 - 043

INDEXED ON MAP
4028

S-466