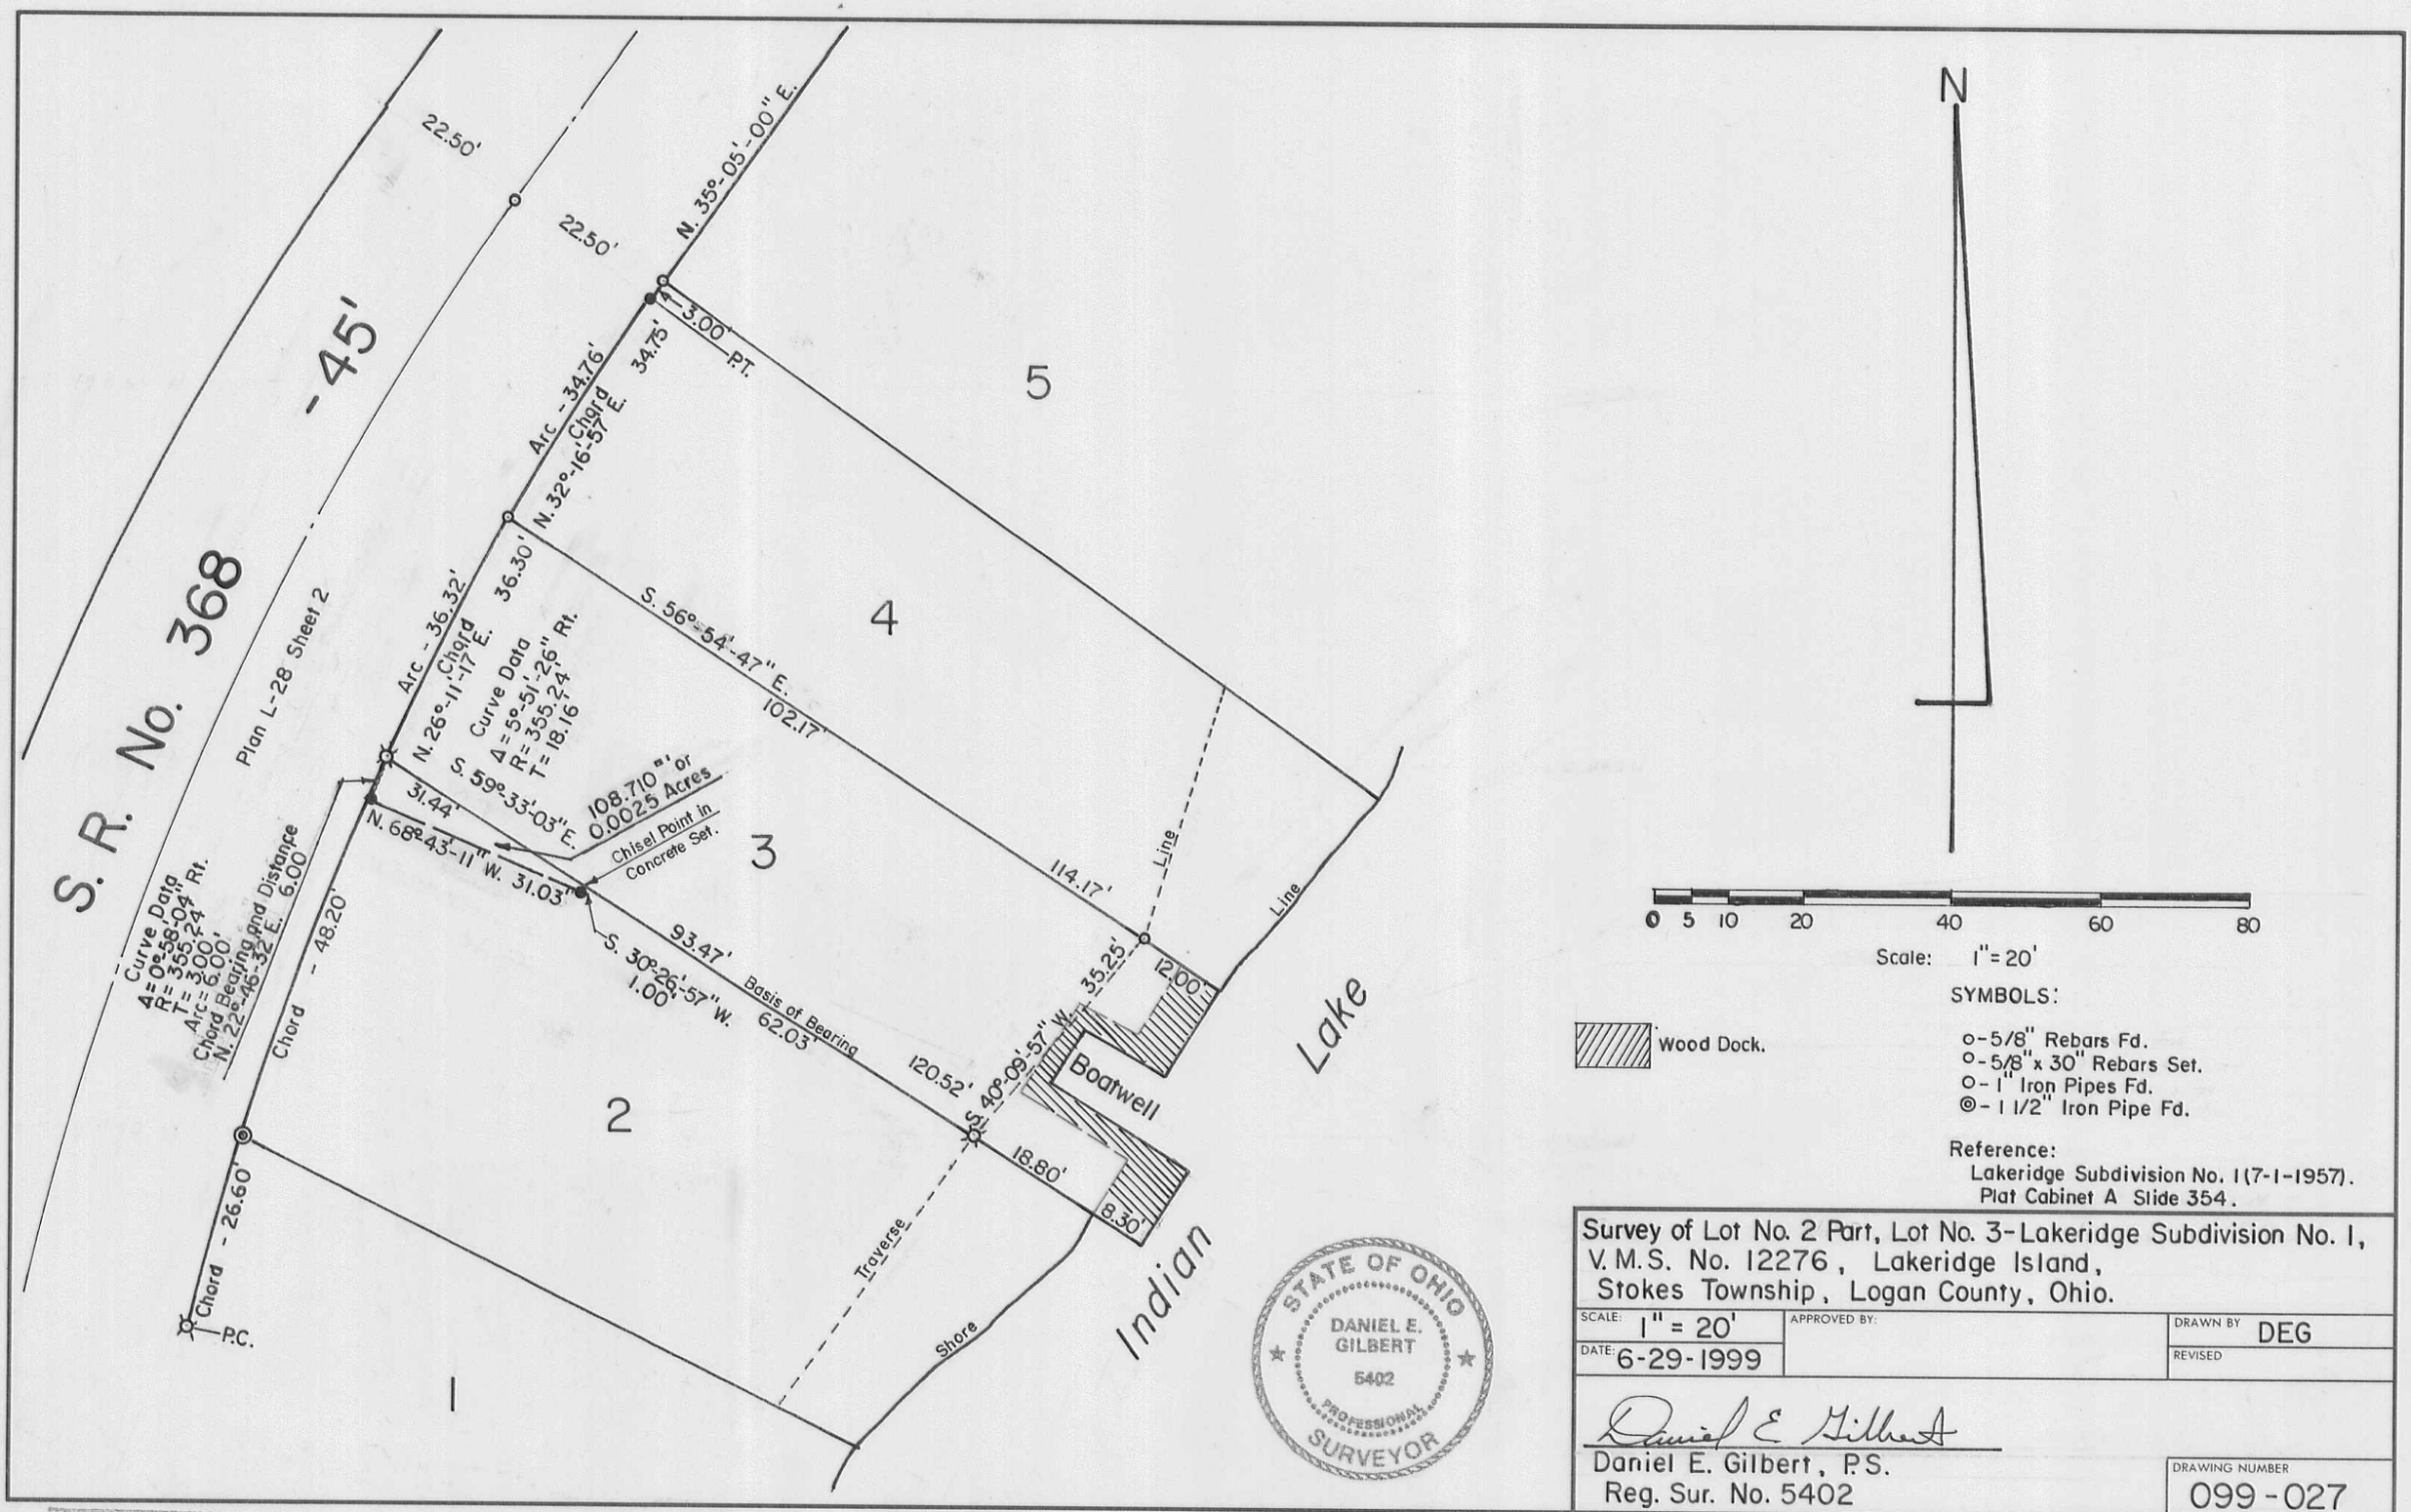

Survey of Lot No. 2 Part, Lot No. 3 - Lakeridge Subdivision No. 1, V.M.S. No. 12276, Lakeridge Island, Stokes Township, Logan County, Ohio.

SCALE: 1" = 20'	APPROVED BY:	DRAWN BY DEG
DATE: 6-29-1999		REVISED

Daniel E. Gilbert, P.S.
Reg. Sur. No. 5402

DRAWING NUMBER 099-027

INDEXED ON MAP
7131

S-494