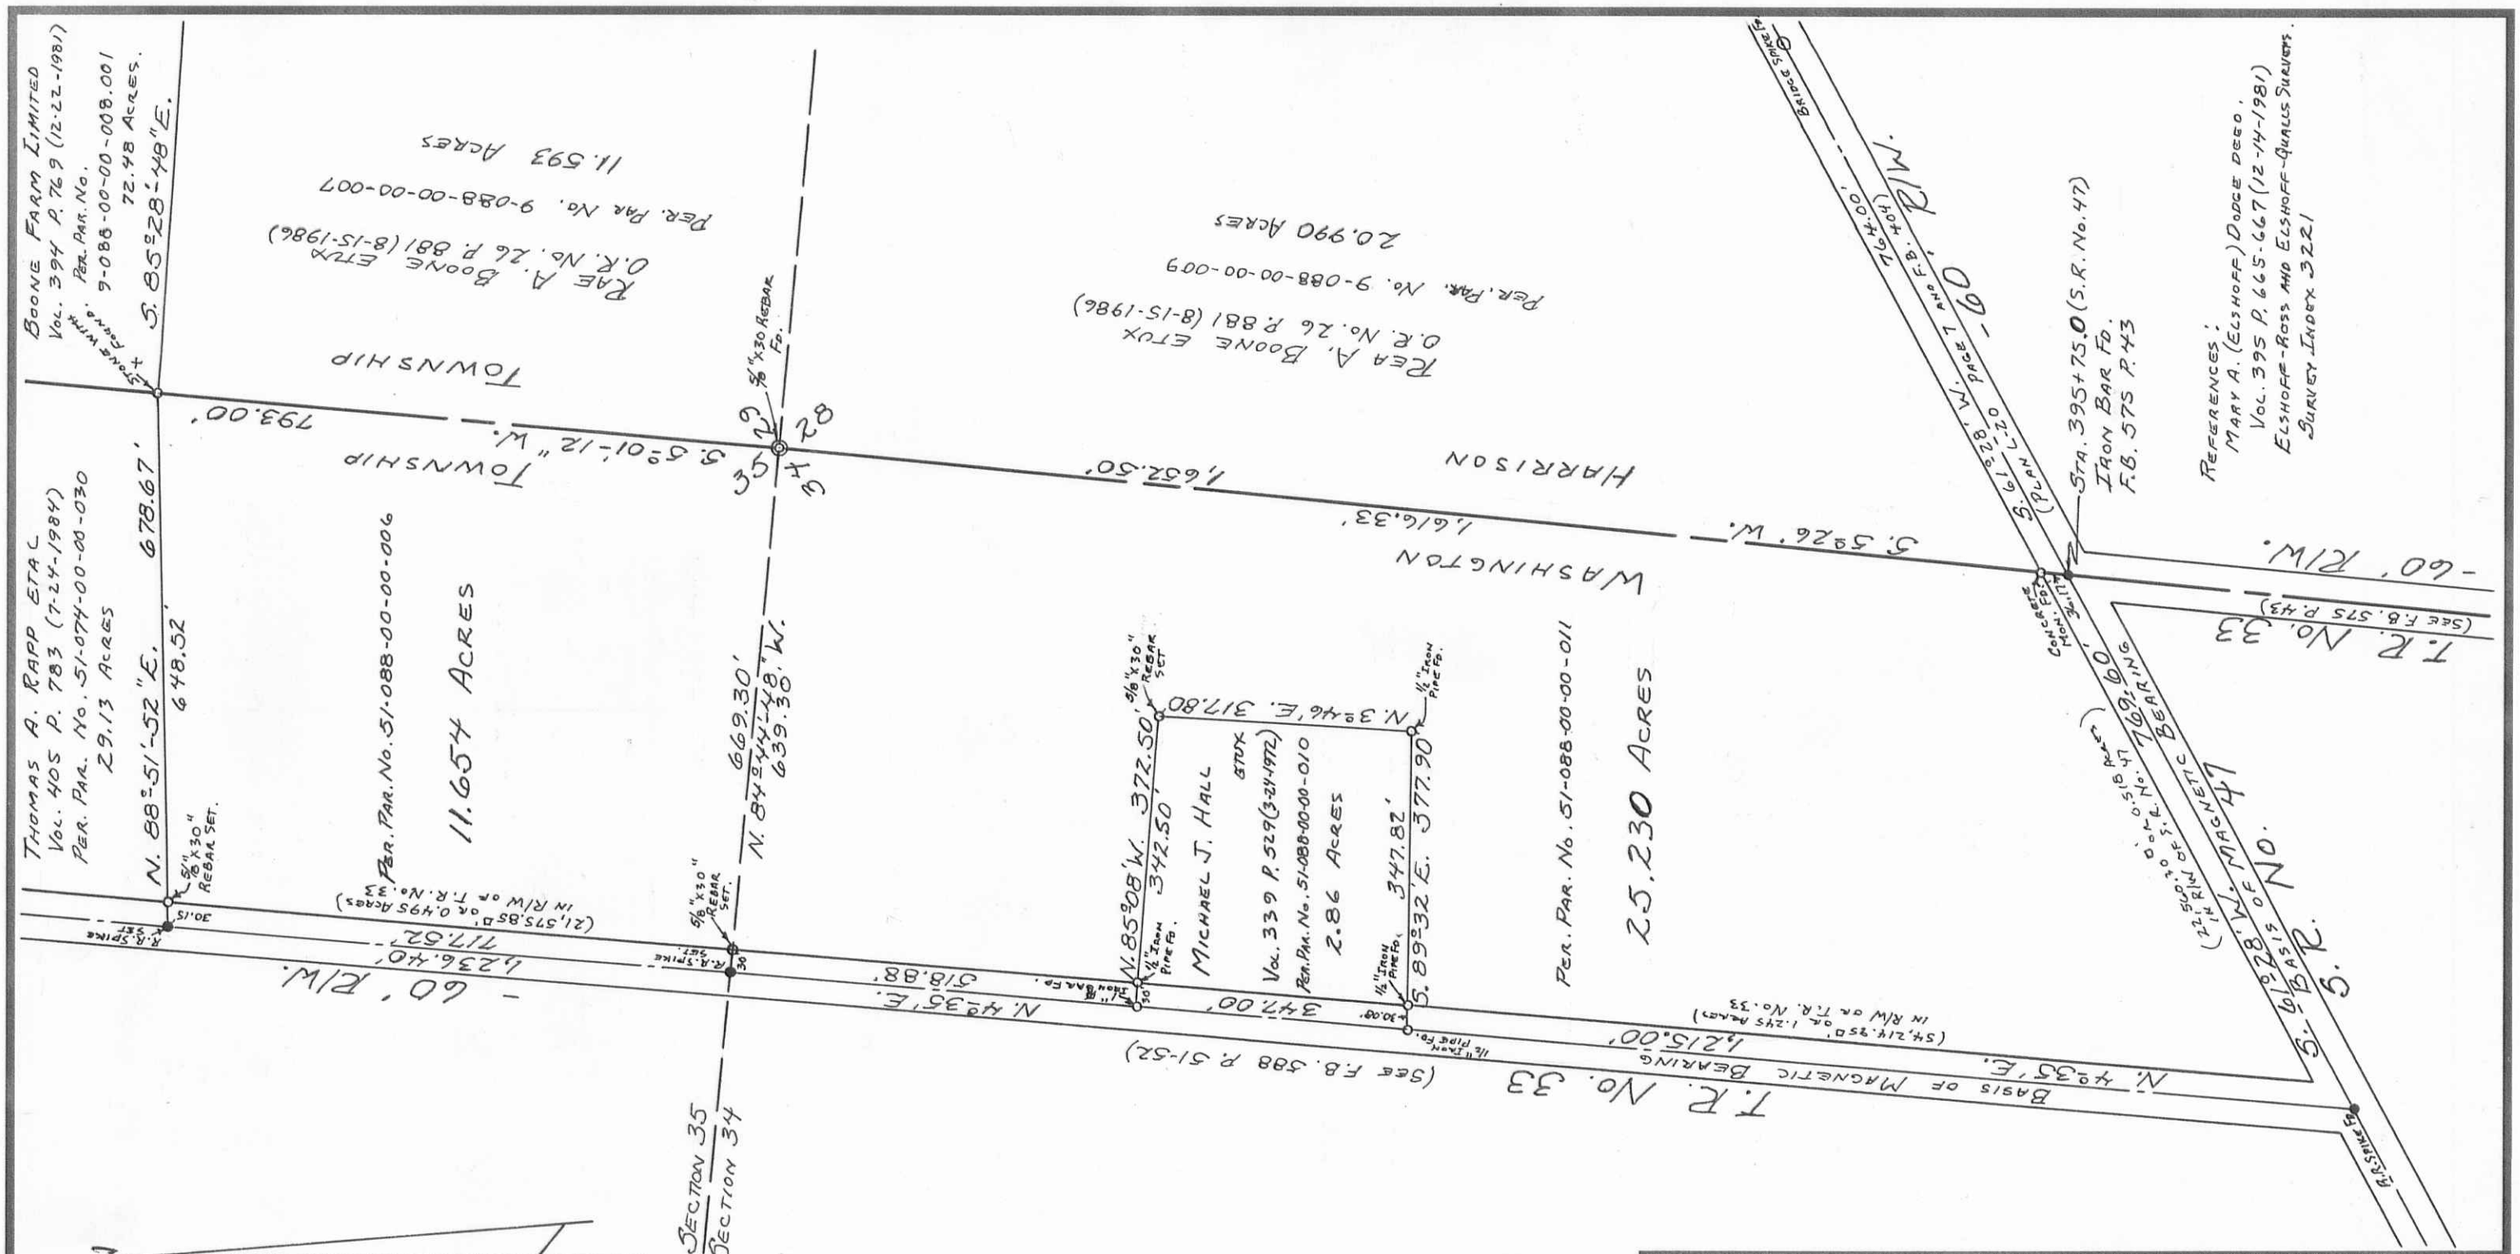

Mary A. (Elshoff) Dodge Survey
Section No. 34-35, T.3, R.14 B.M.R.S.
Washington Township, Logan County, Ohio.

Scale: 1"=200'	Approved By:	Drawn By DEG
Date: 1-11-1989		Revised

Daniel E. Gilbert

Daniel E. Gilbert, P.S.
Reg. Sur. No. 5402

Drawing Number 089-001

State of Ohio
Daniel E. Gilbert
5402
Professional Surveyor

Indexed on Map
7875

S-892