ROAD 267 MILO KING ROAD
BOKESCREEK TOWNSHIP
LOGAN COUNTY, OHIO
V.M.S. 9937
1935

1/1

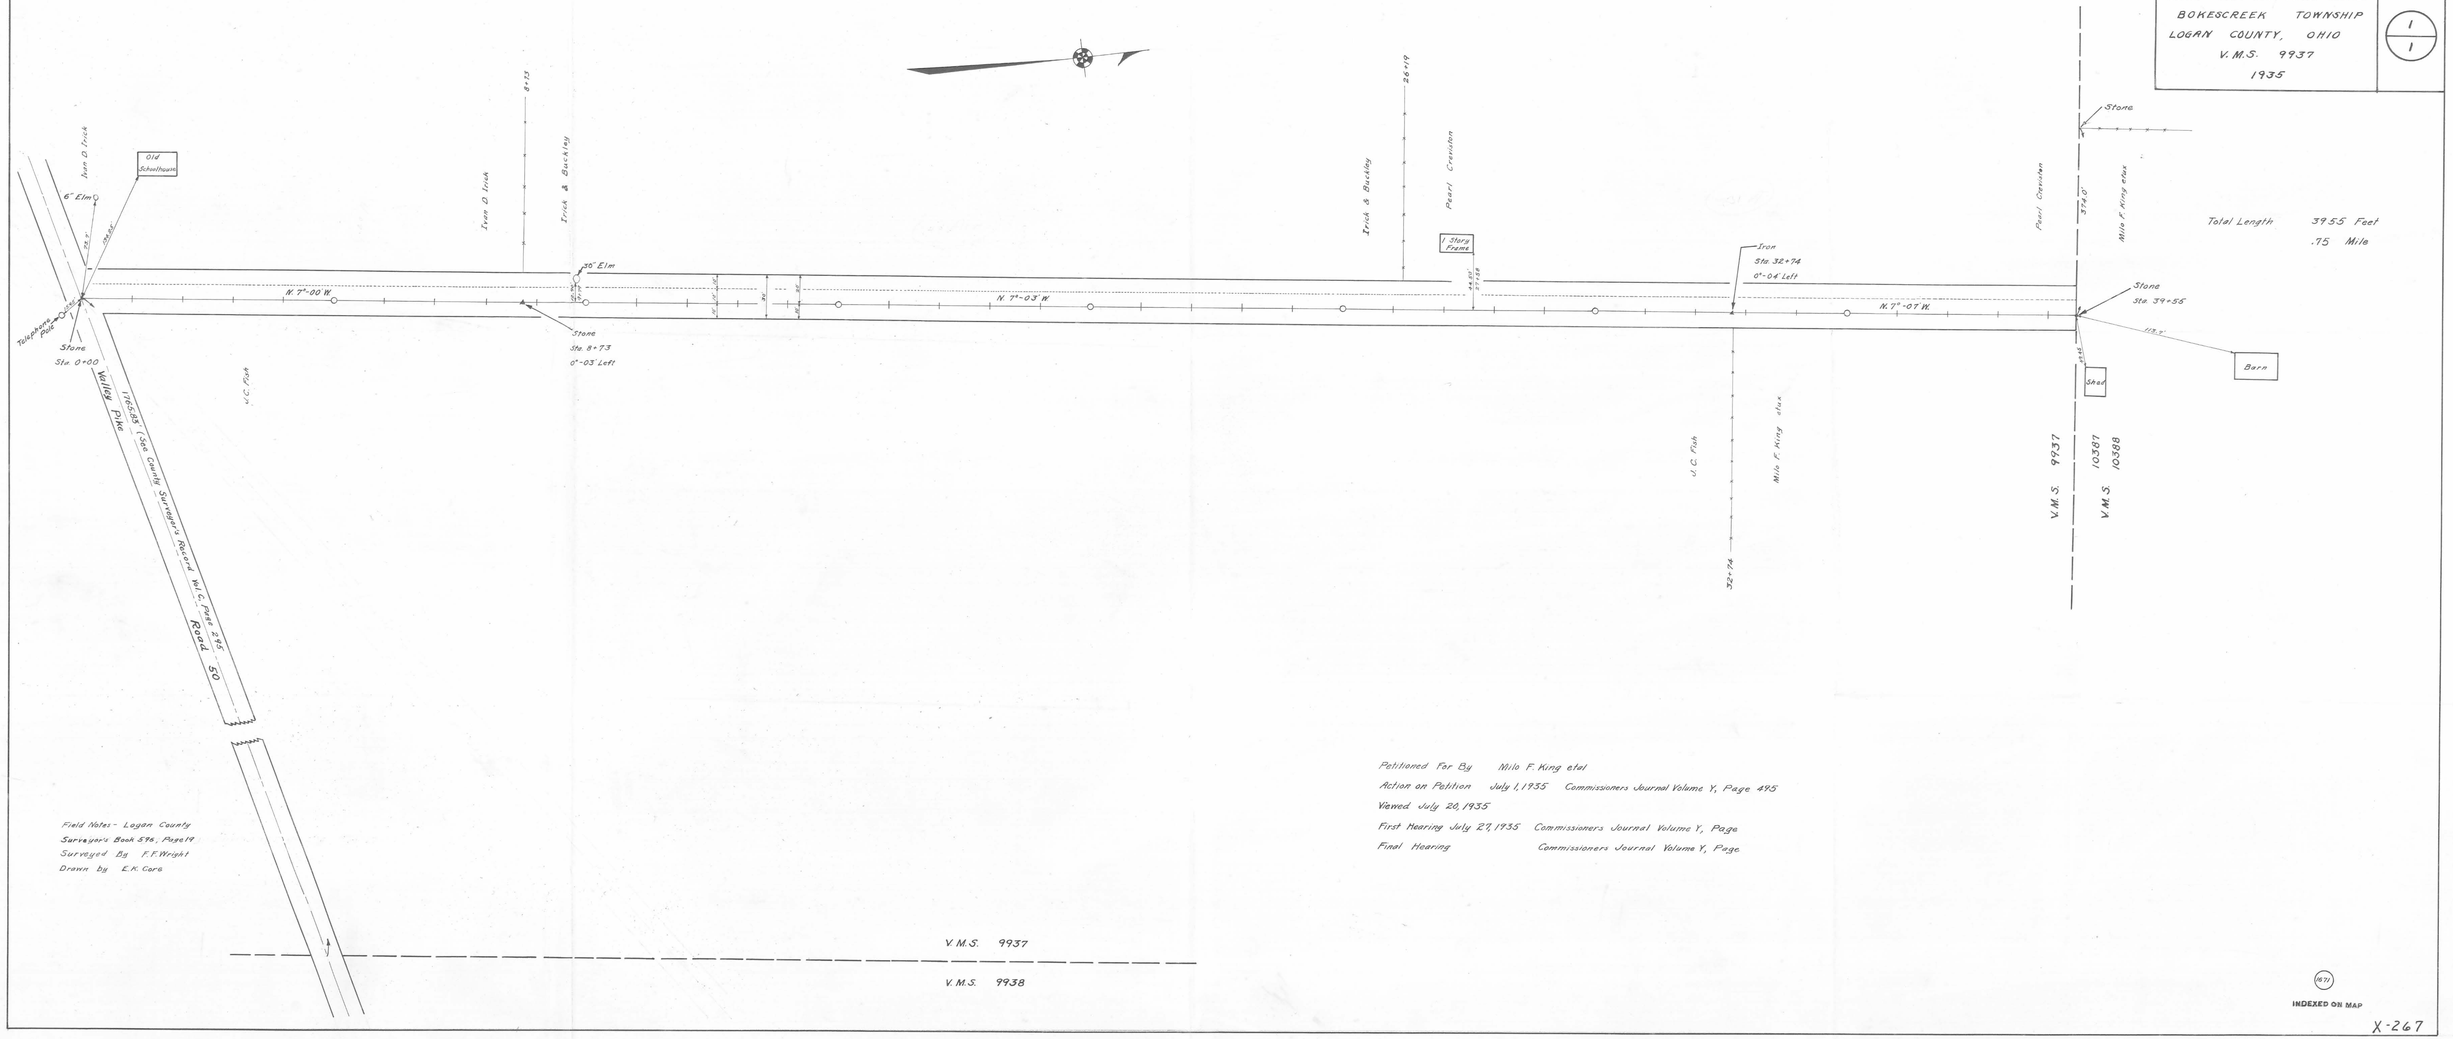

Field Notes - Logan County
Surveyor's Book 576, Page 19
Surveyed By F.F. Wright
Drawn By E.K. Core

Petitioned For By Milo F. King etal
Action on Petition July 1, 1935 Commissioners Journal Volume Y, Page 495
Viewed July 20, 1935
First Hearing July 27, 1935 Commissioners Journal Volume Y, Page
Final Hearing Commissioners Journal Volume Y, Page

1871
INDEXED ON MAP

X-267